


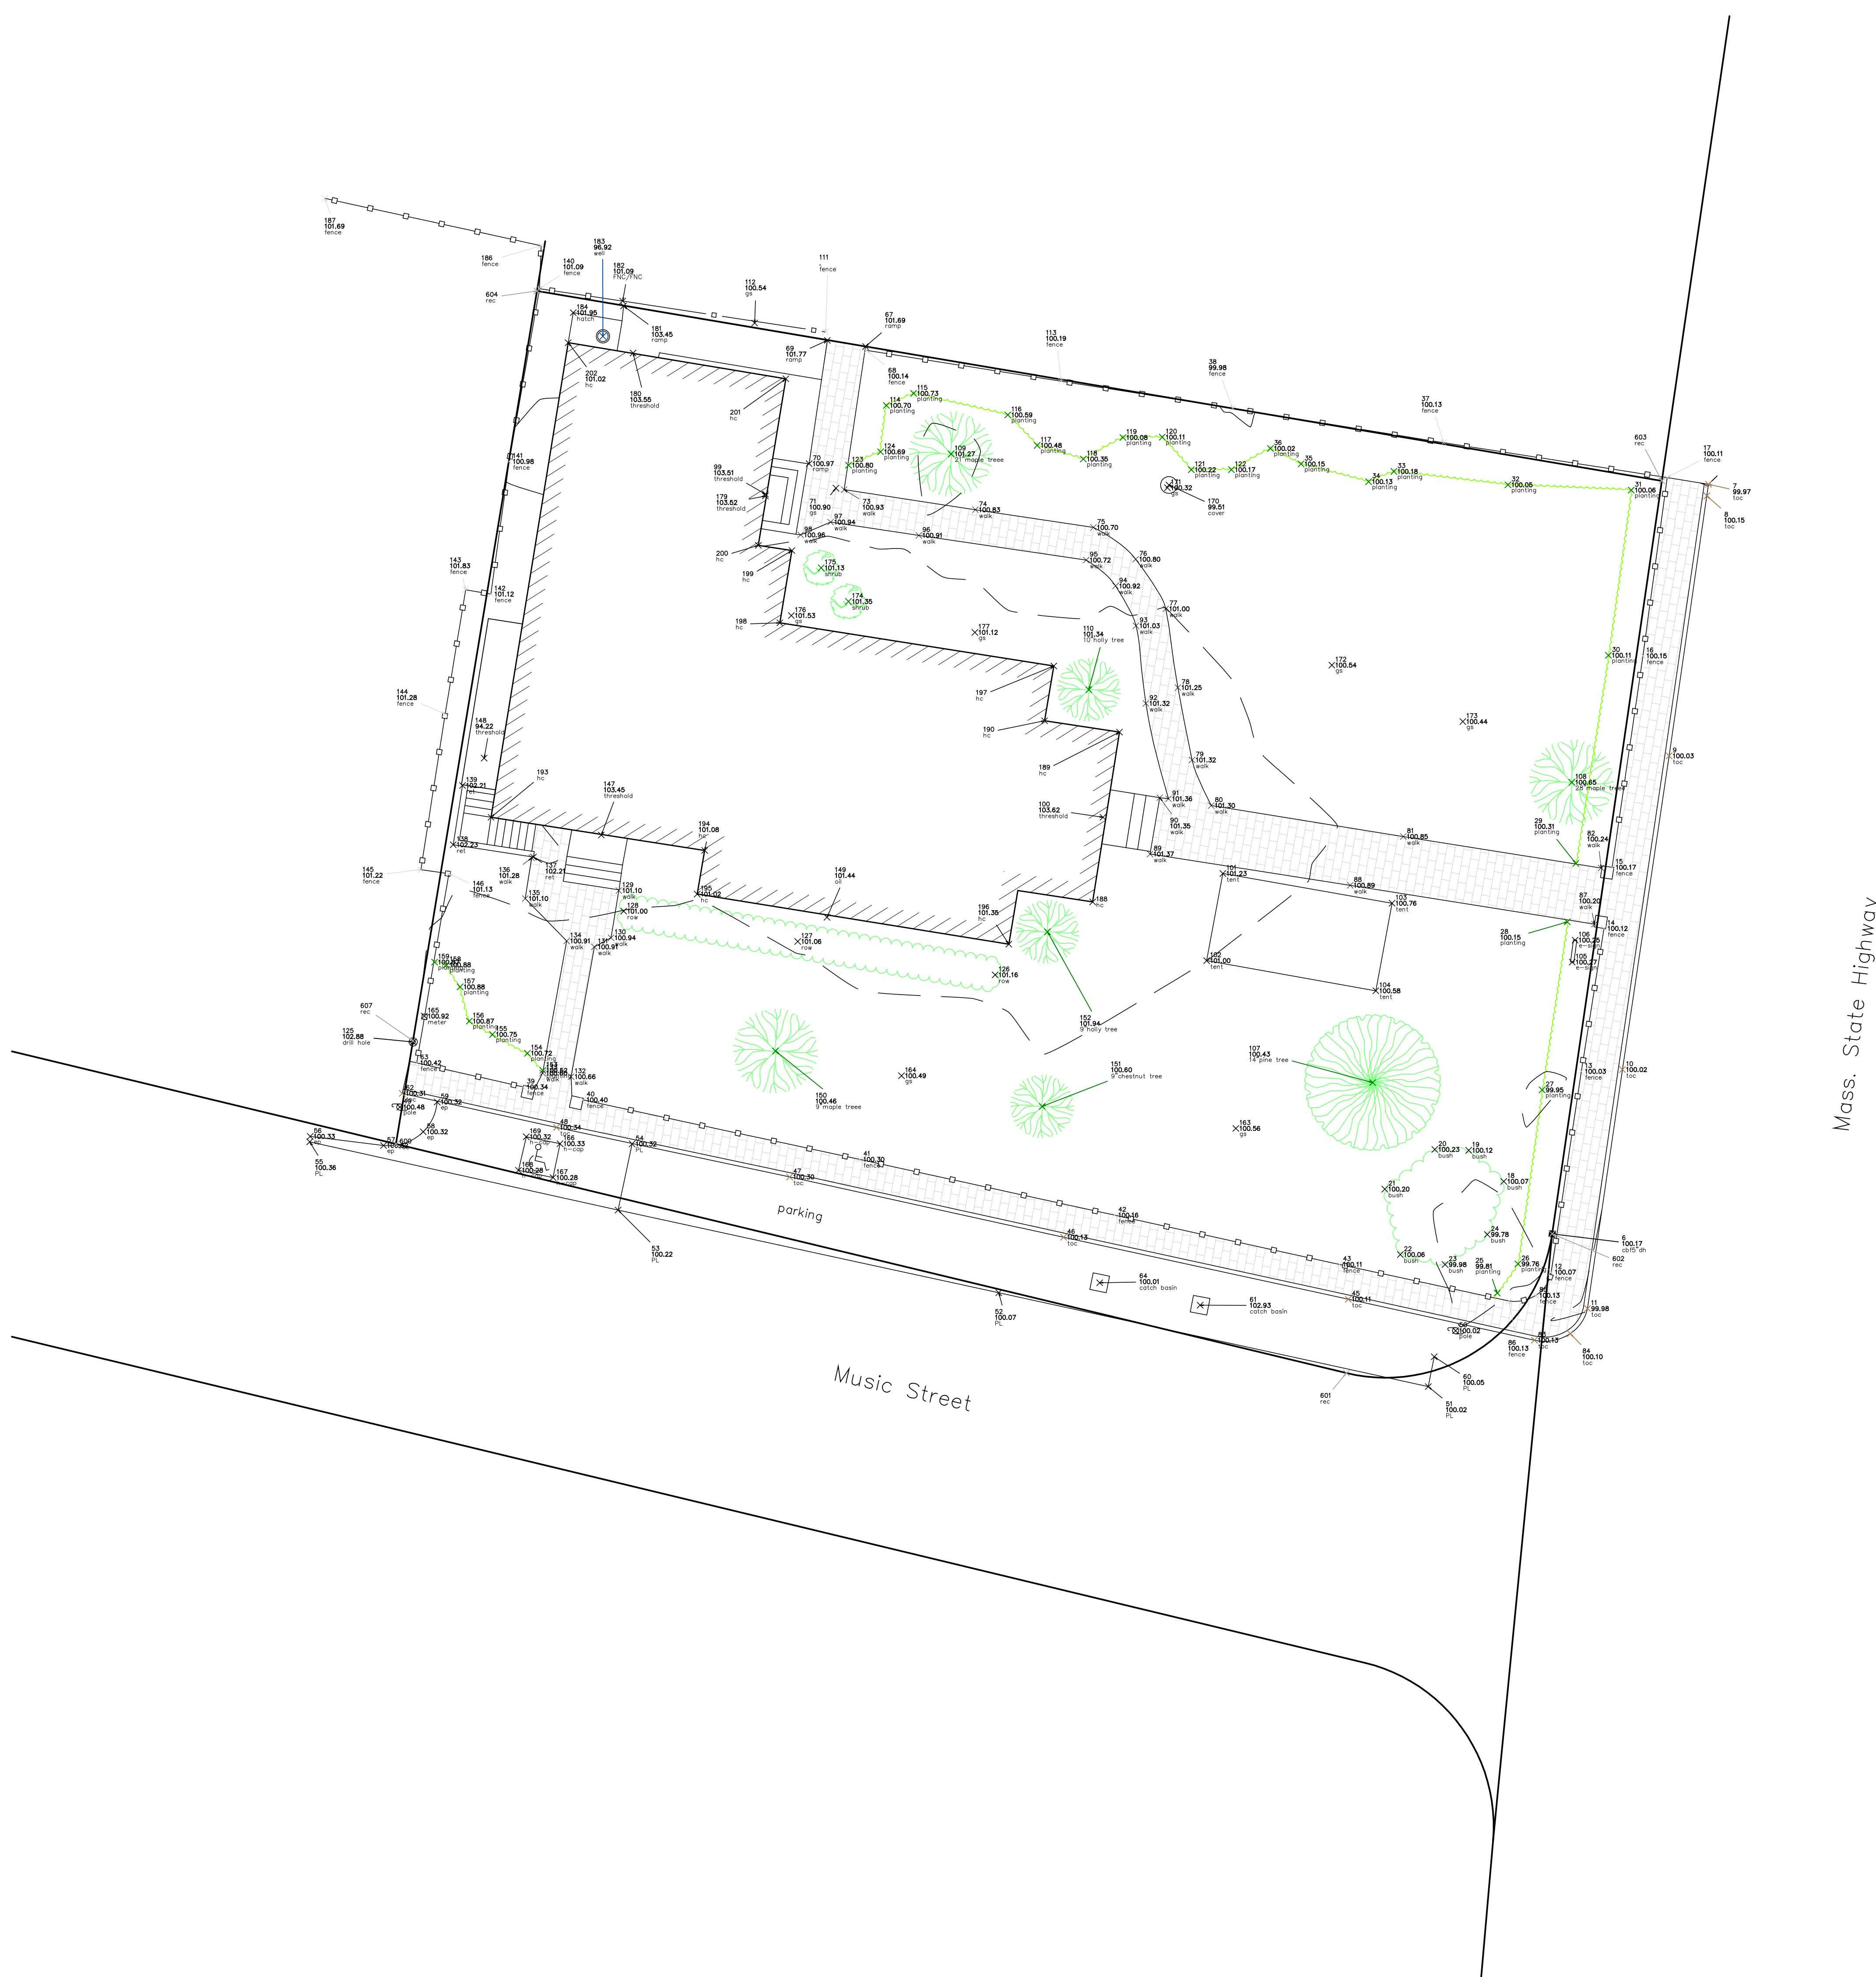


Mass. State Highway


Music Street

parking

lot area
14,617± sq.ft.

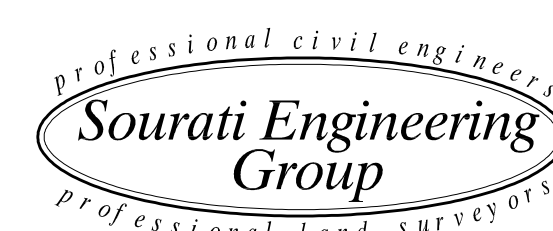

WORKSHEET FOR: WT Congregational Church
MAP: 32 JOB NO.: 100979
PARCEL: 61 DRAWING NO.: 100979ws
TOWN: West Tisbury, MA REF:
SCALE: 1"=10' DATE: 7/20/09

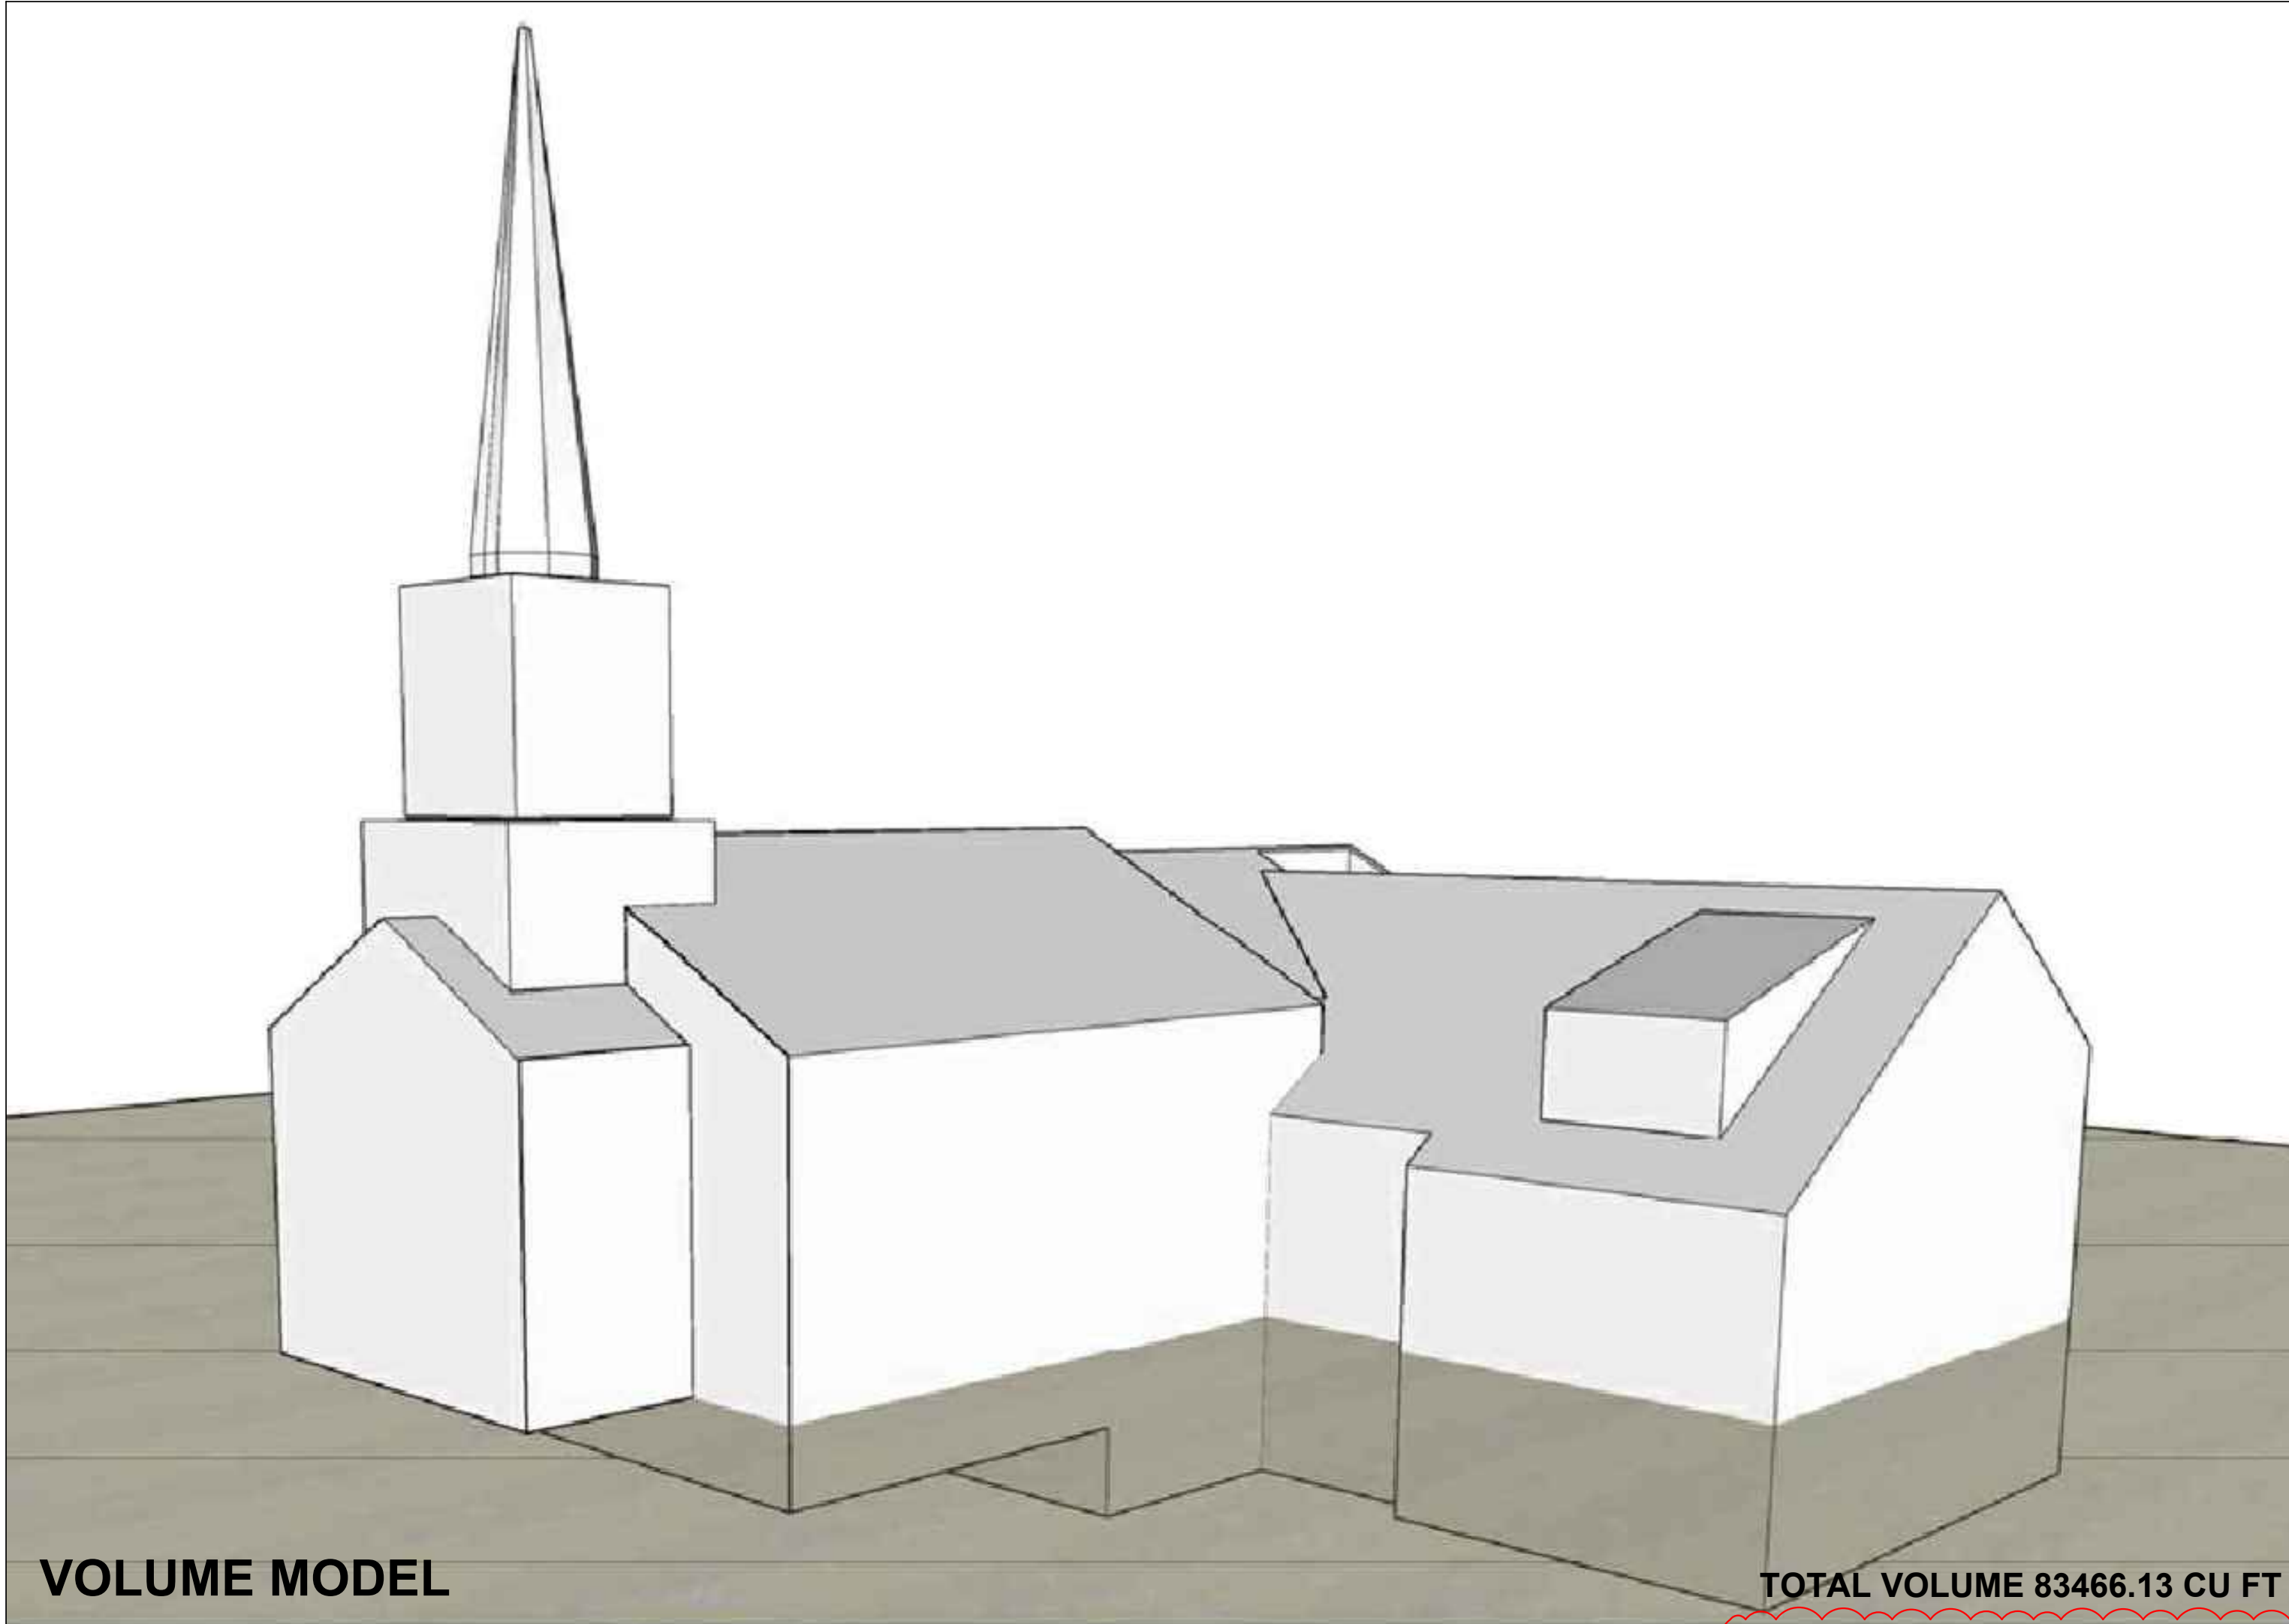


VOLUME MODEL

TOTAL VOLUME 83466.13 CU FT
TOTAL AREA 6536.31 SQ FT

SECOND FLOOR PLAN

EXISTING AREA 789.73 SQ FT
PROPOSED AREA 1725.79 SQ FT
NEW AREA 936.06 SQ FT

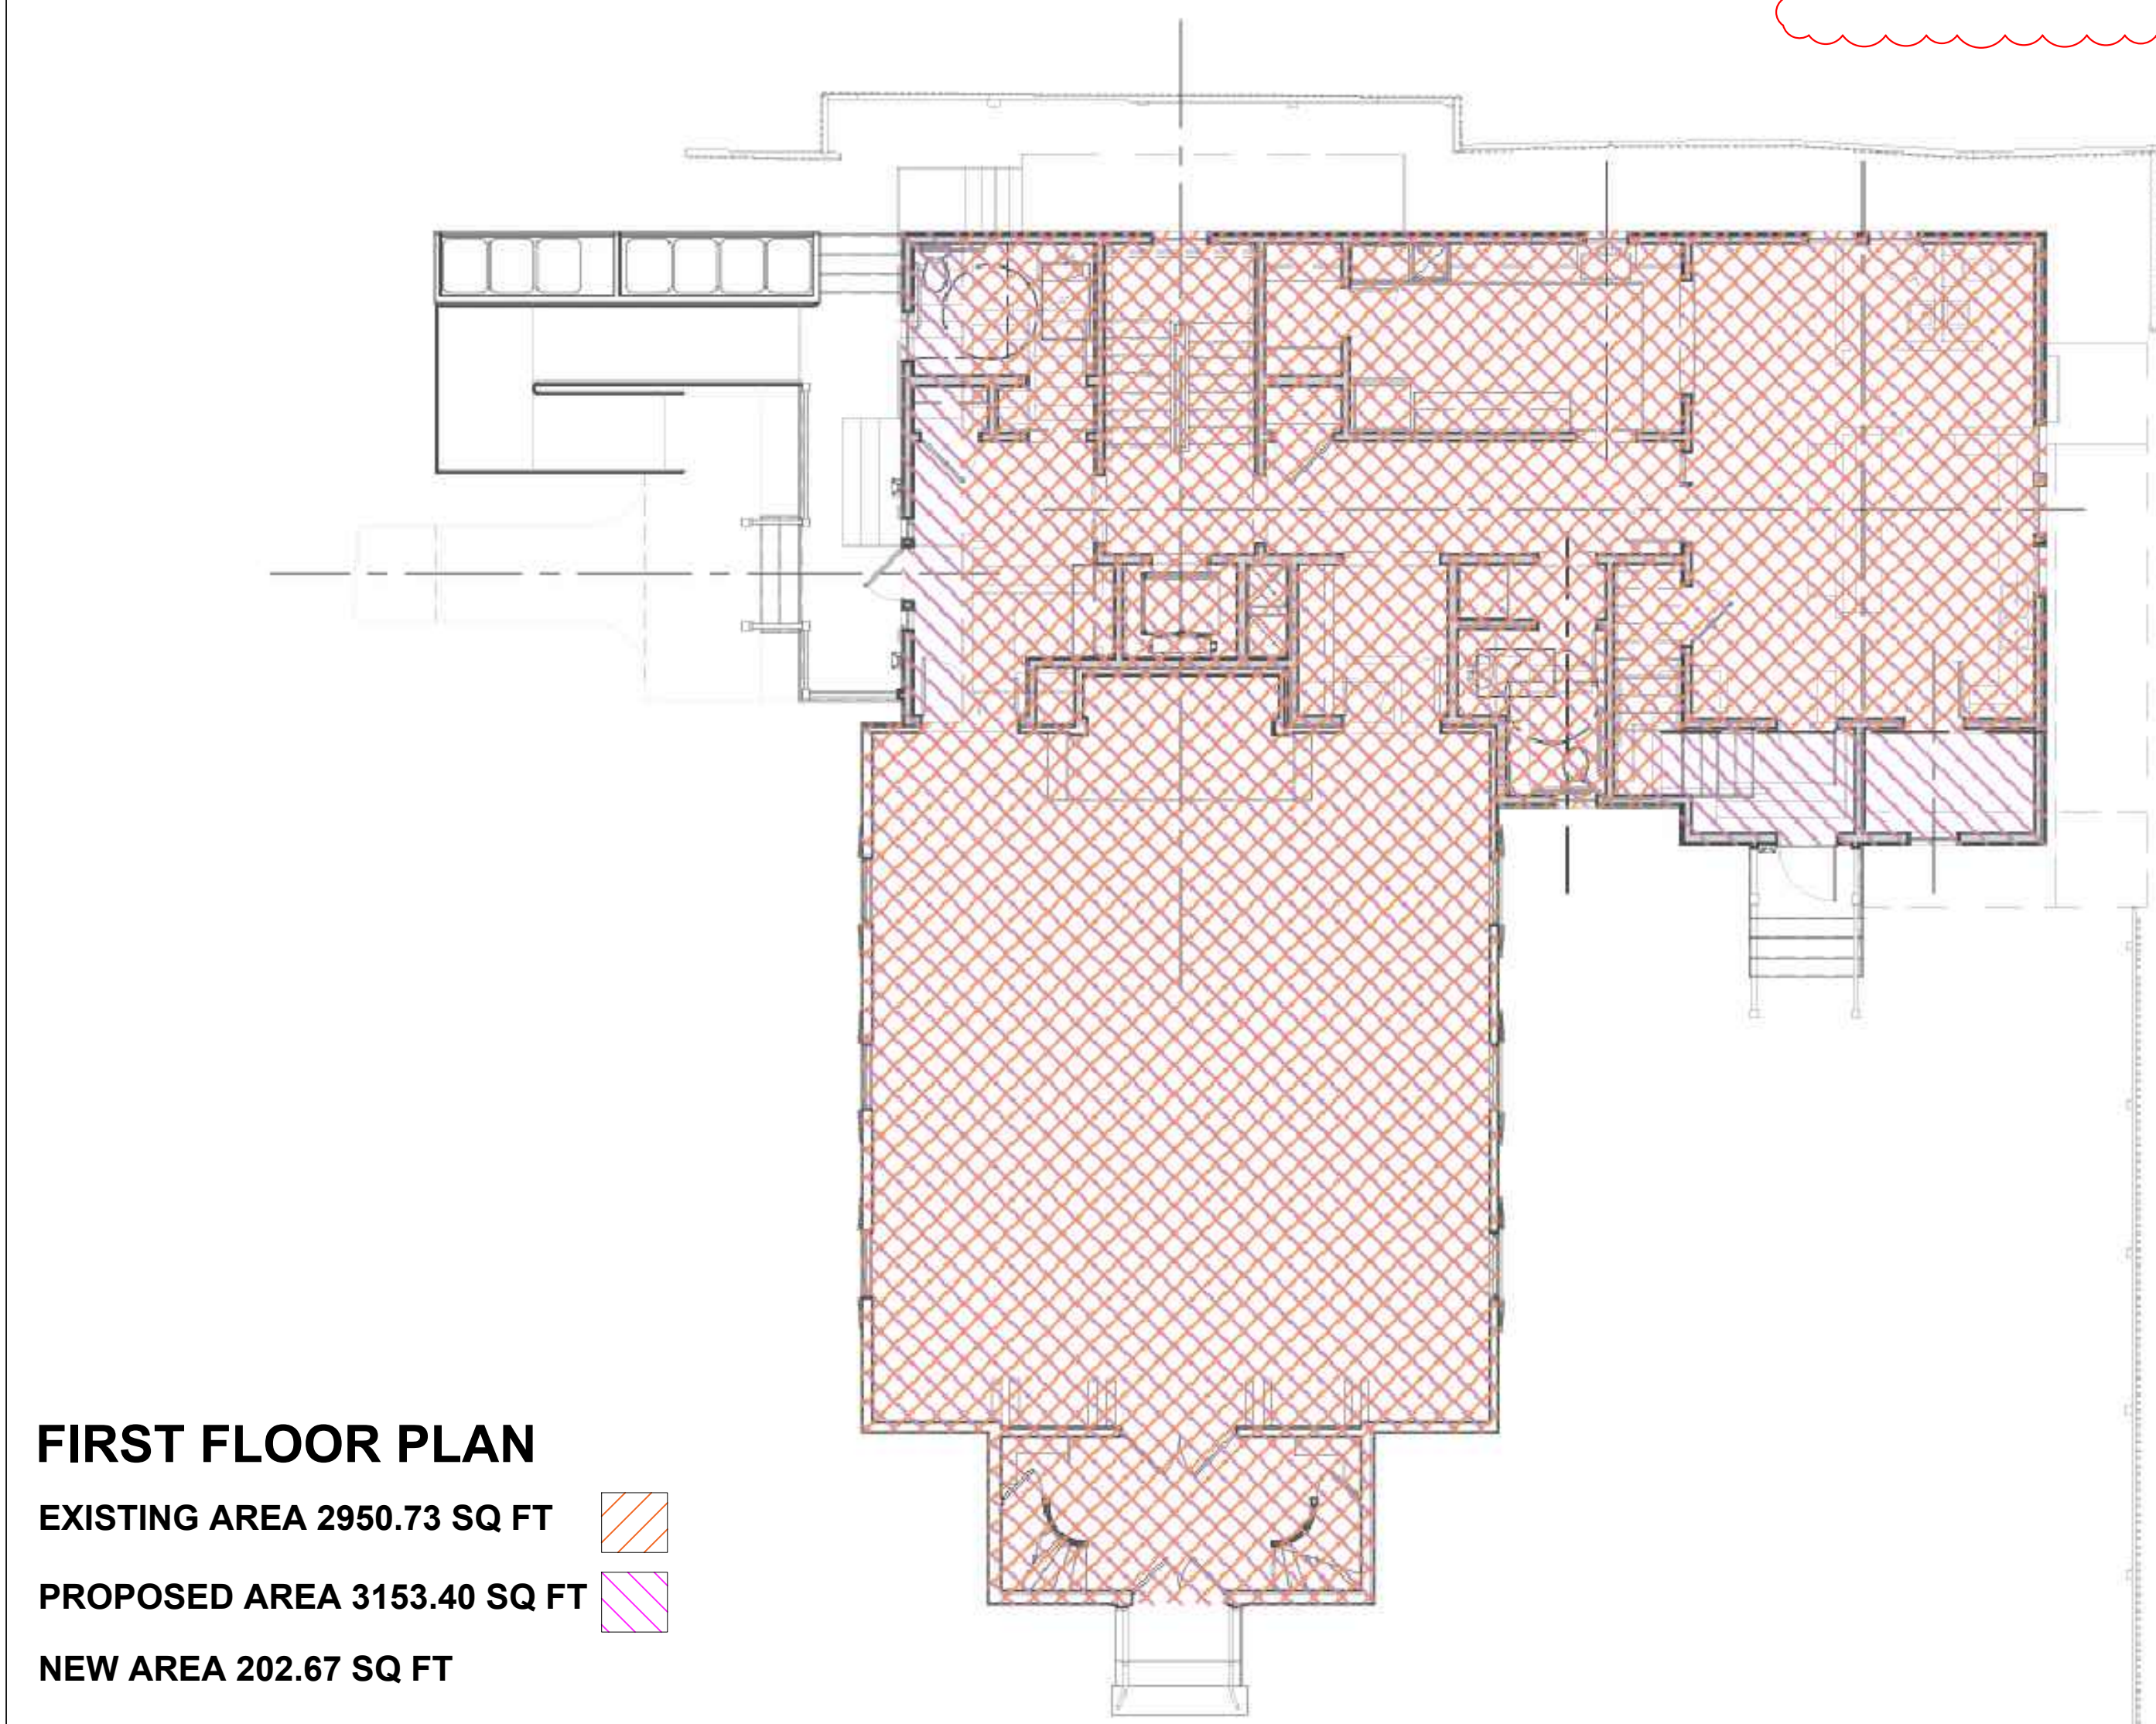


FIRST FLOOR PLAN

EXISTING AREA 2950.73 SQ FT
PROPOSED AREA 3153.40 SQ FT
NEW AREA 202.67 SQ FT

BASEMENT FLOOR PLAN

EXISTING AREA 967.45 SQ FT
PROPOSED AREA 1657.12 SQ FT
NEW AREA 689.67 SQ FT

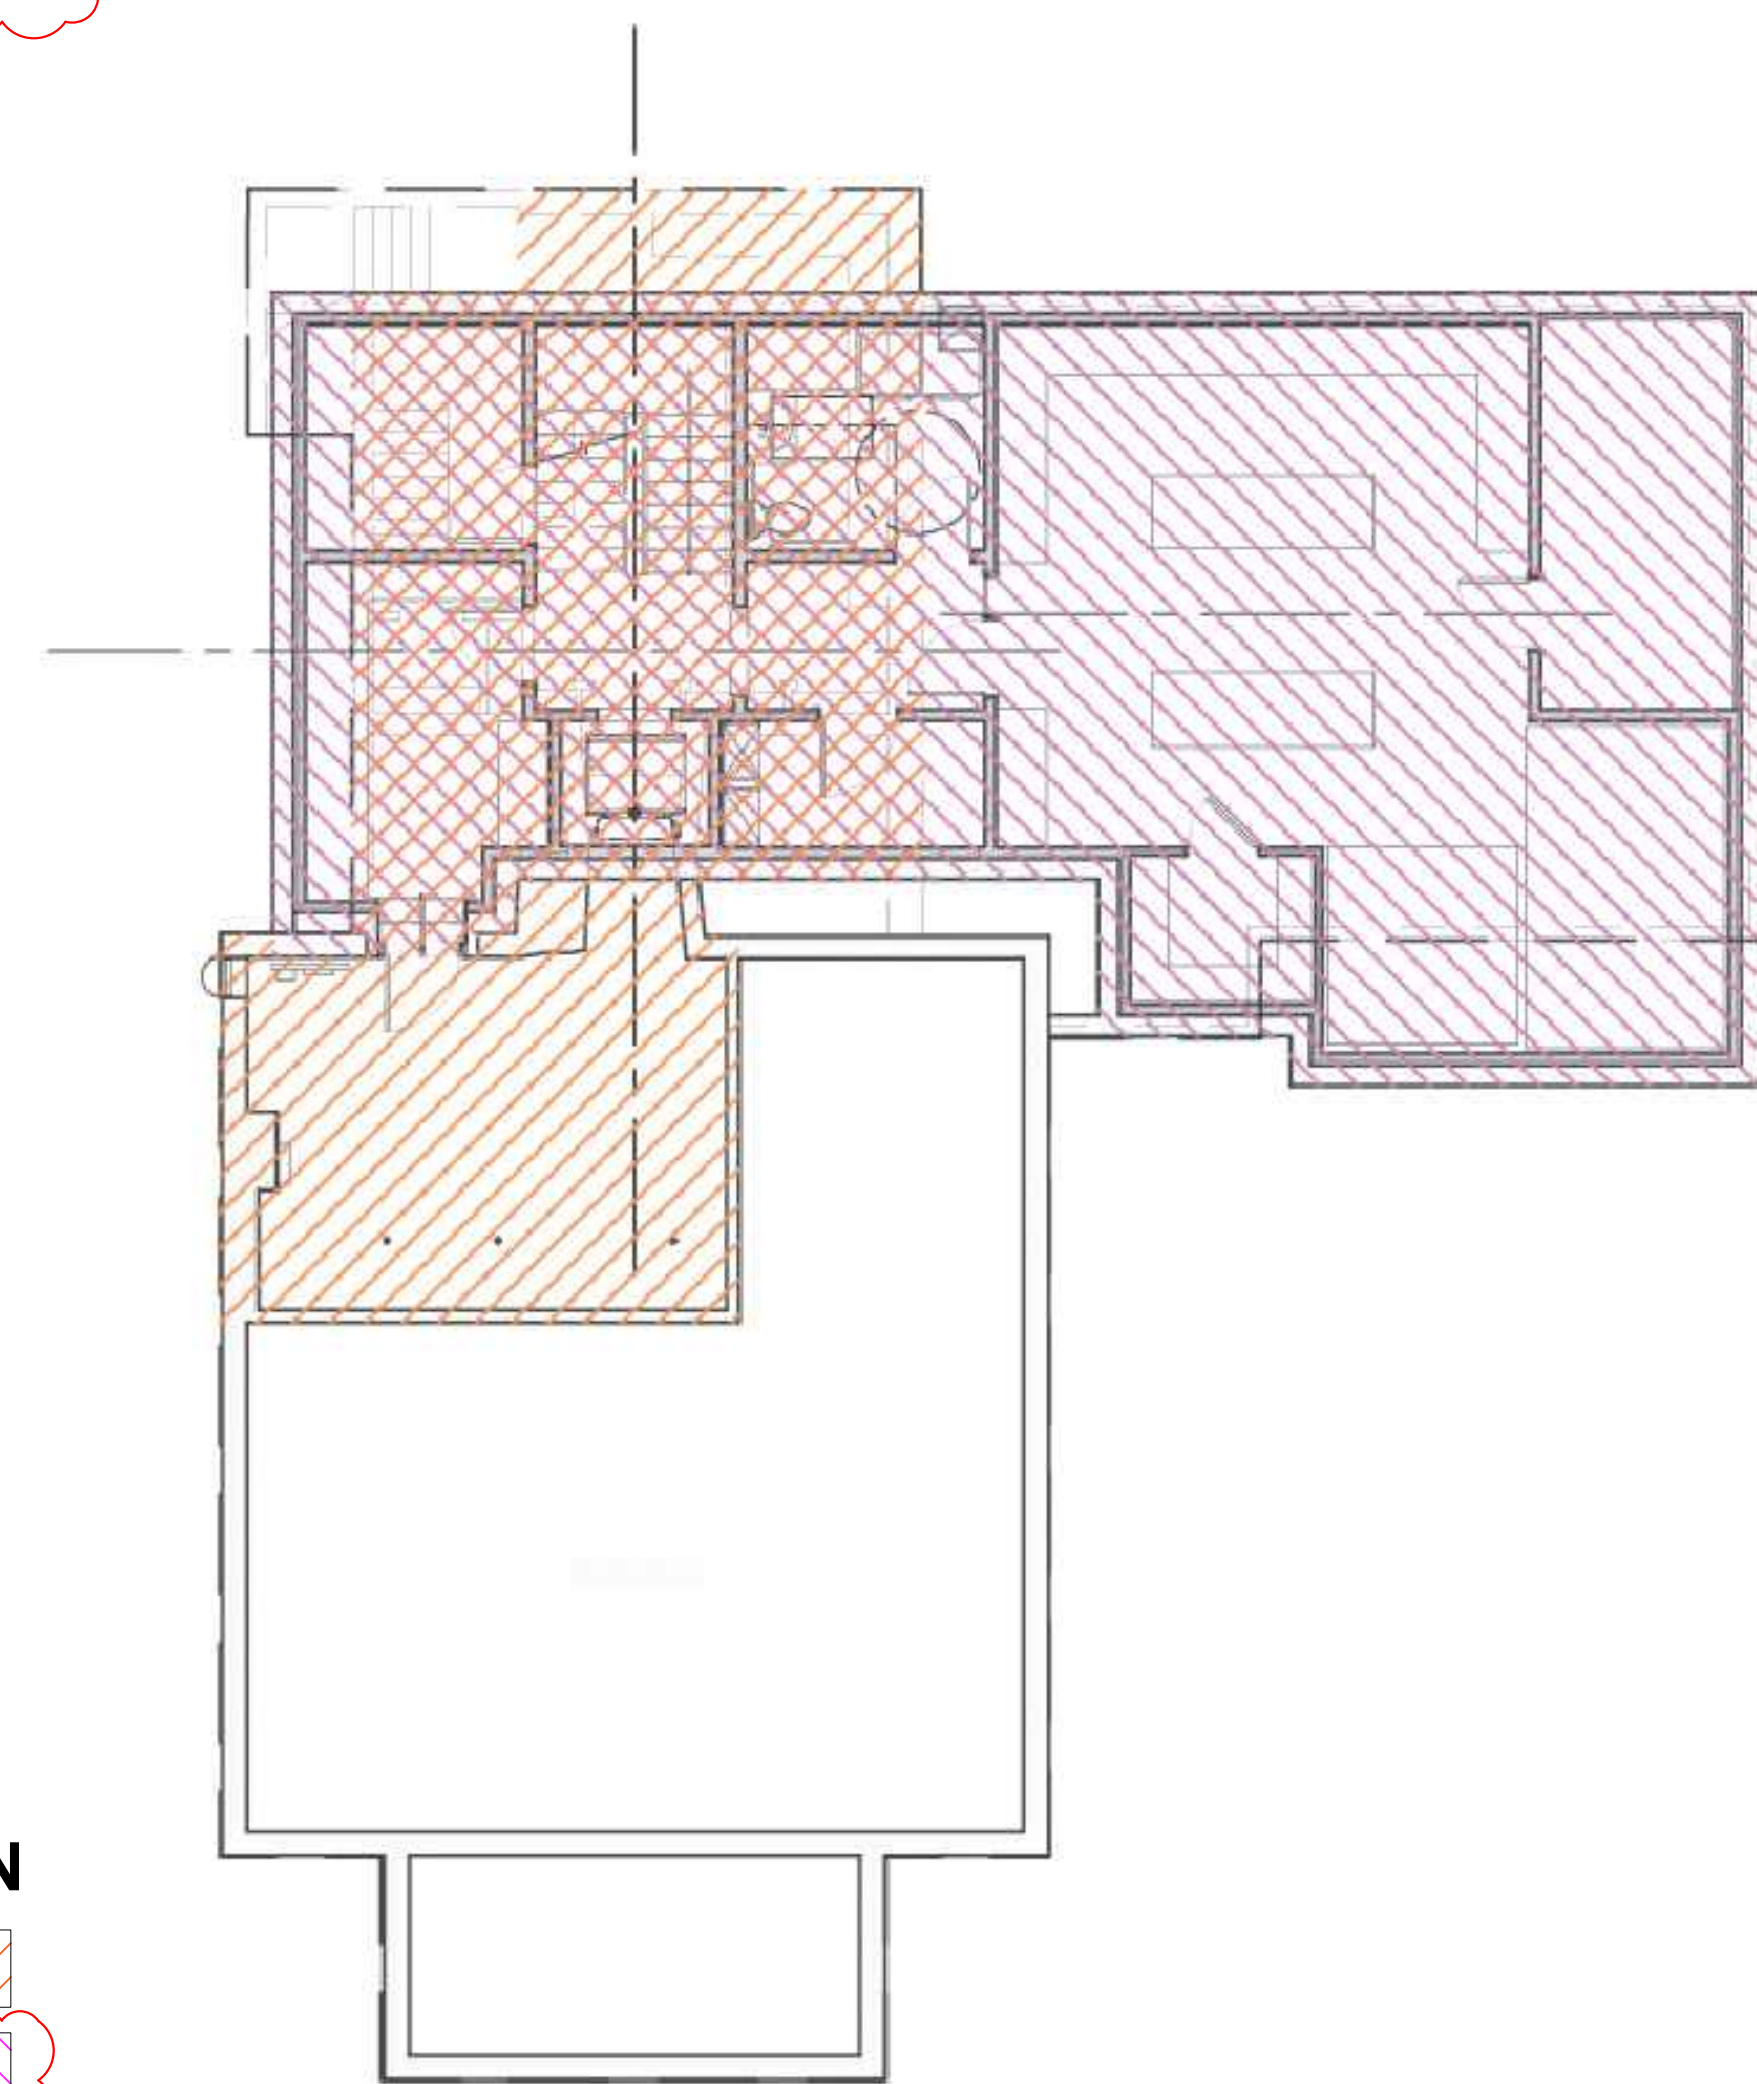

07/21/26 ISSUED FOR H.D.C REVIEW
08/03/26 UPDATED FOR H.D.C REVIEW
09/28/2026 UPDATED FOR H.D.C APPLICATION
10/02/2026 UPDATED FOR H.D.C APPLICATION

HUTKER
ARCHITECTS

NOT FOR
CONSTRUCTION

FIRST
CONGREGATIONAL
CHURCH

1051 STATE RD.
WEST TISBURY, MA

AREA AND
VOLUME
DIAGRAM

A002




08/03/26	UPDATED FOR H.D.C REVIEW
08/28/2026	UPDATED FOR H.D.C APPLICATION
10/02/2026	UPDATED FOR H.D.C APPLICATION


HUTKER
ARCHITECTS


NOT FOR
CONSTRUCTION

FIRST
CONGREGATIONAL
CHURCH
1051 STATE RD.
WEST TISBURY, MA

SITE PLAN

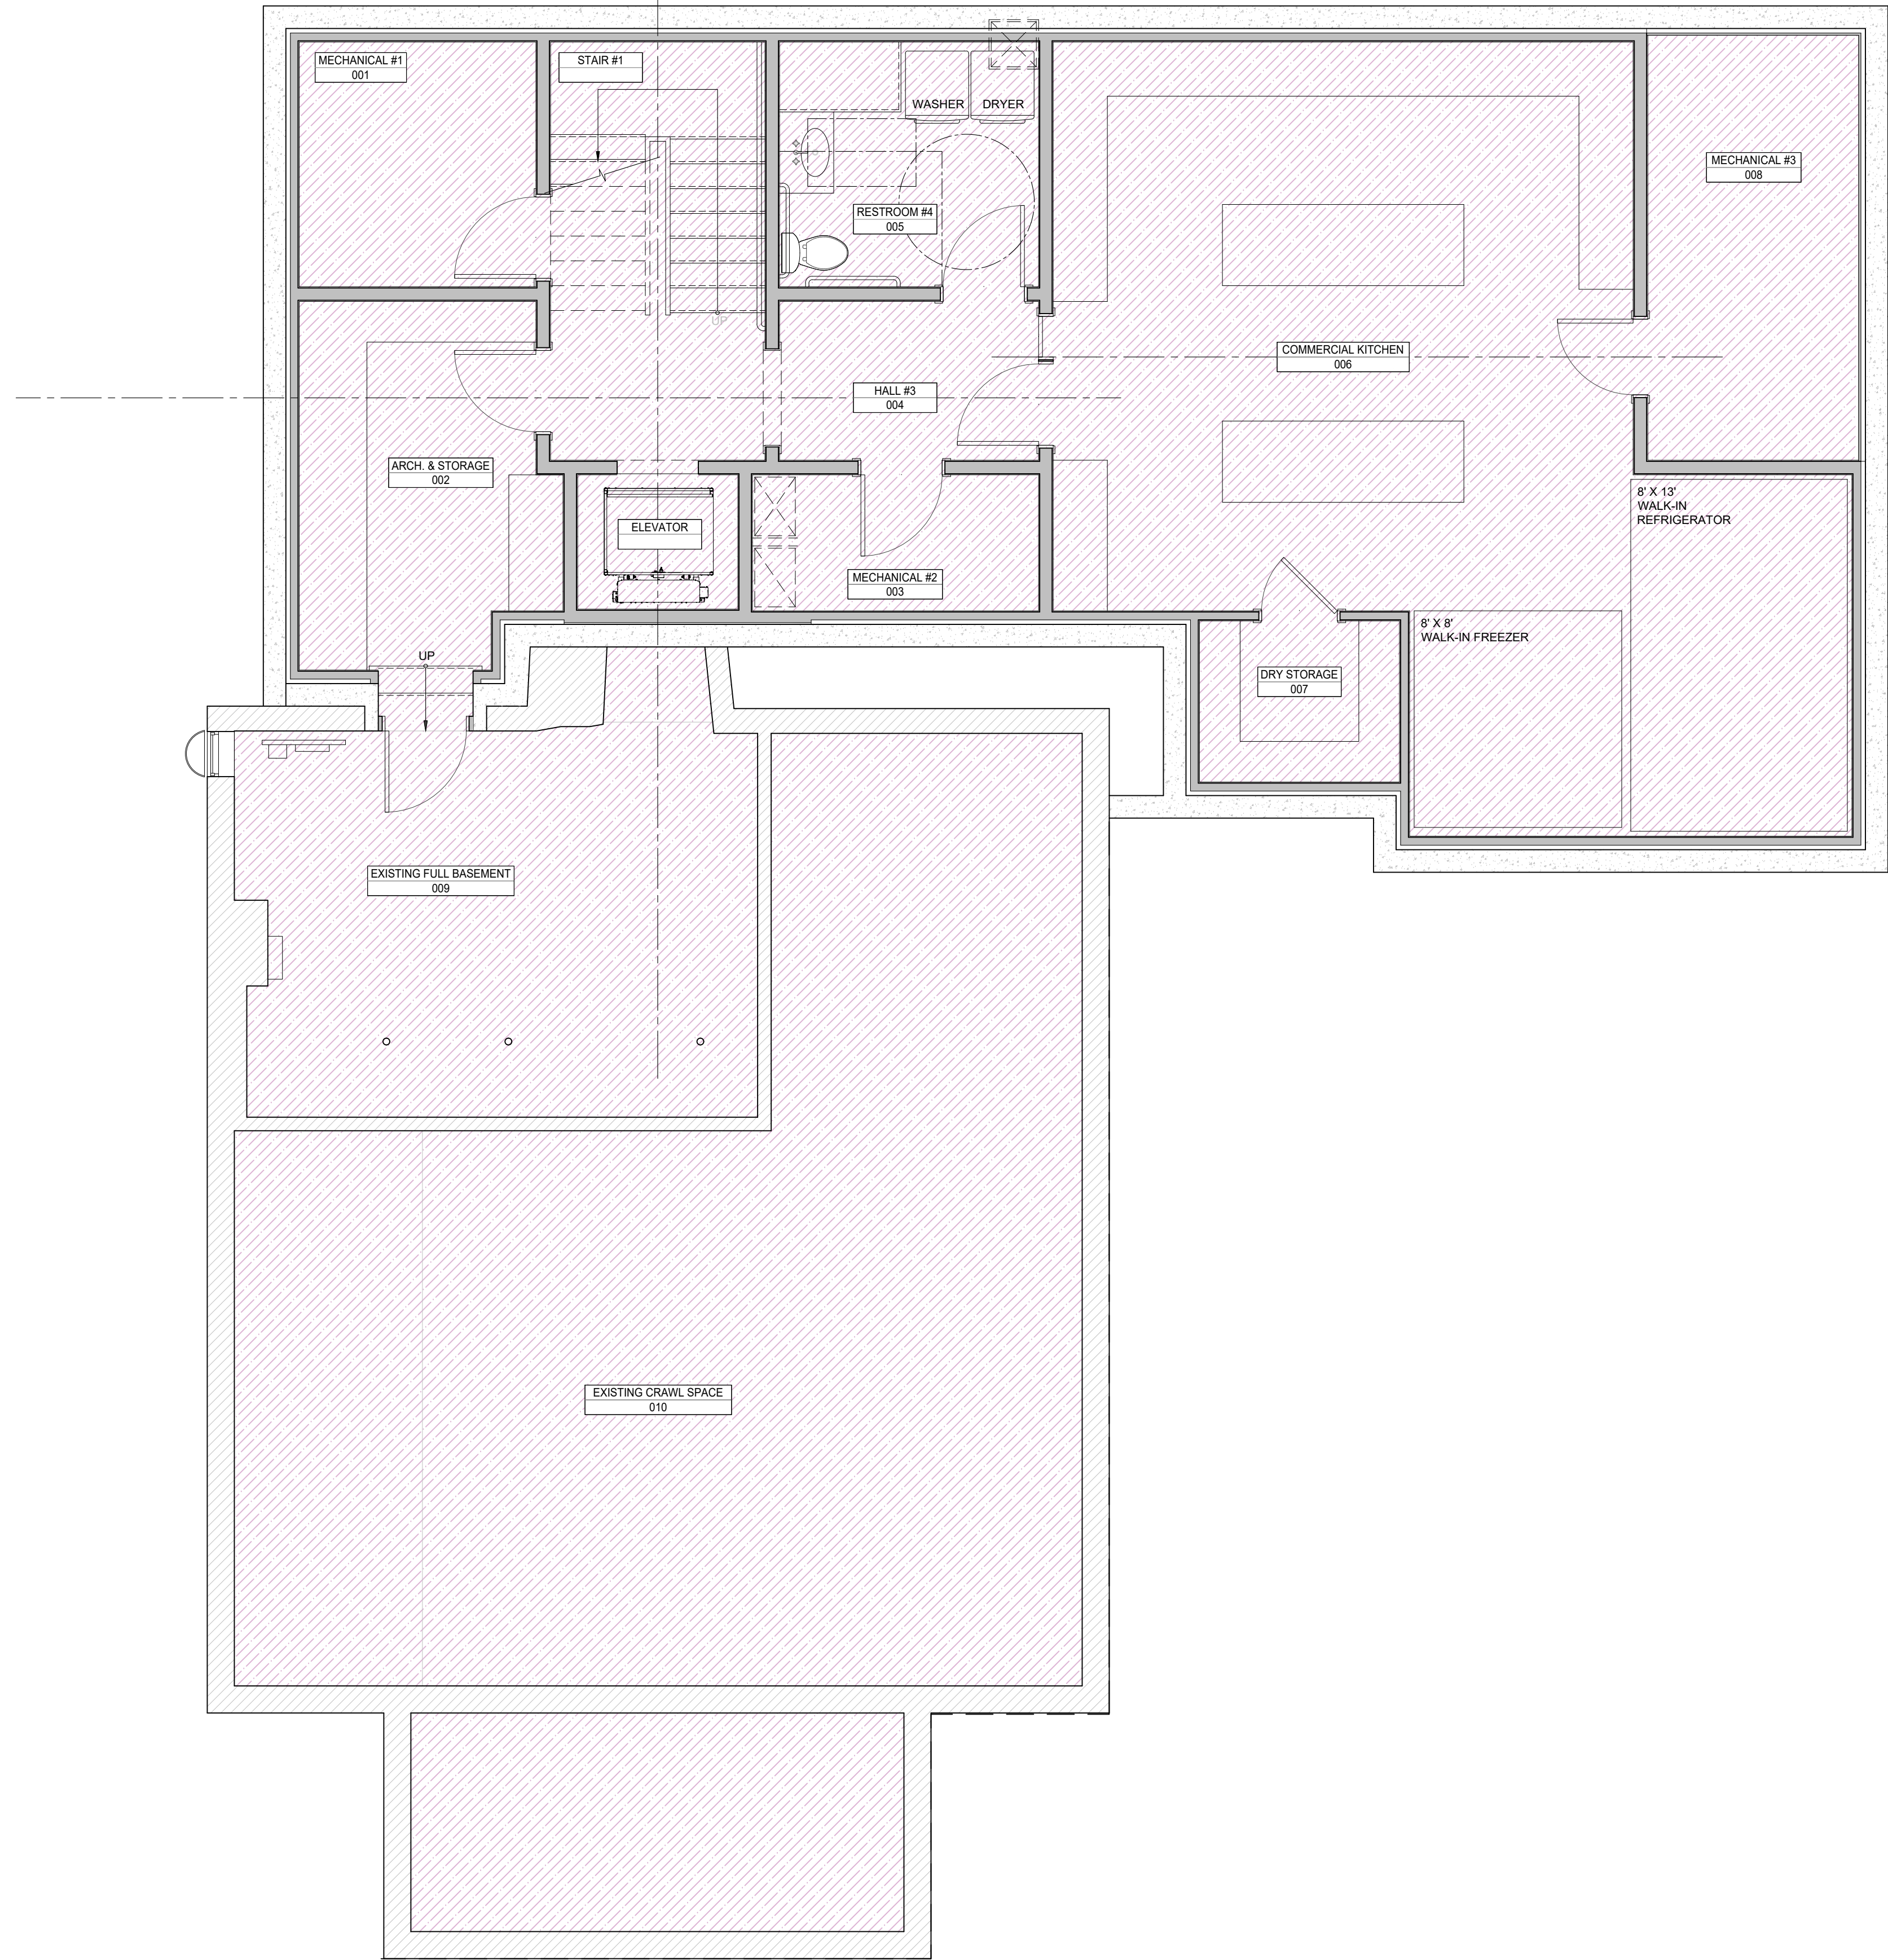

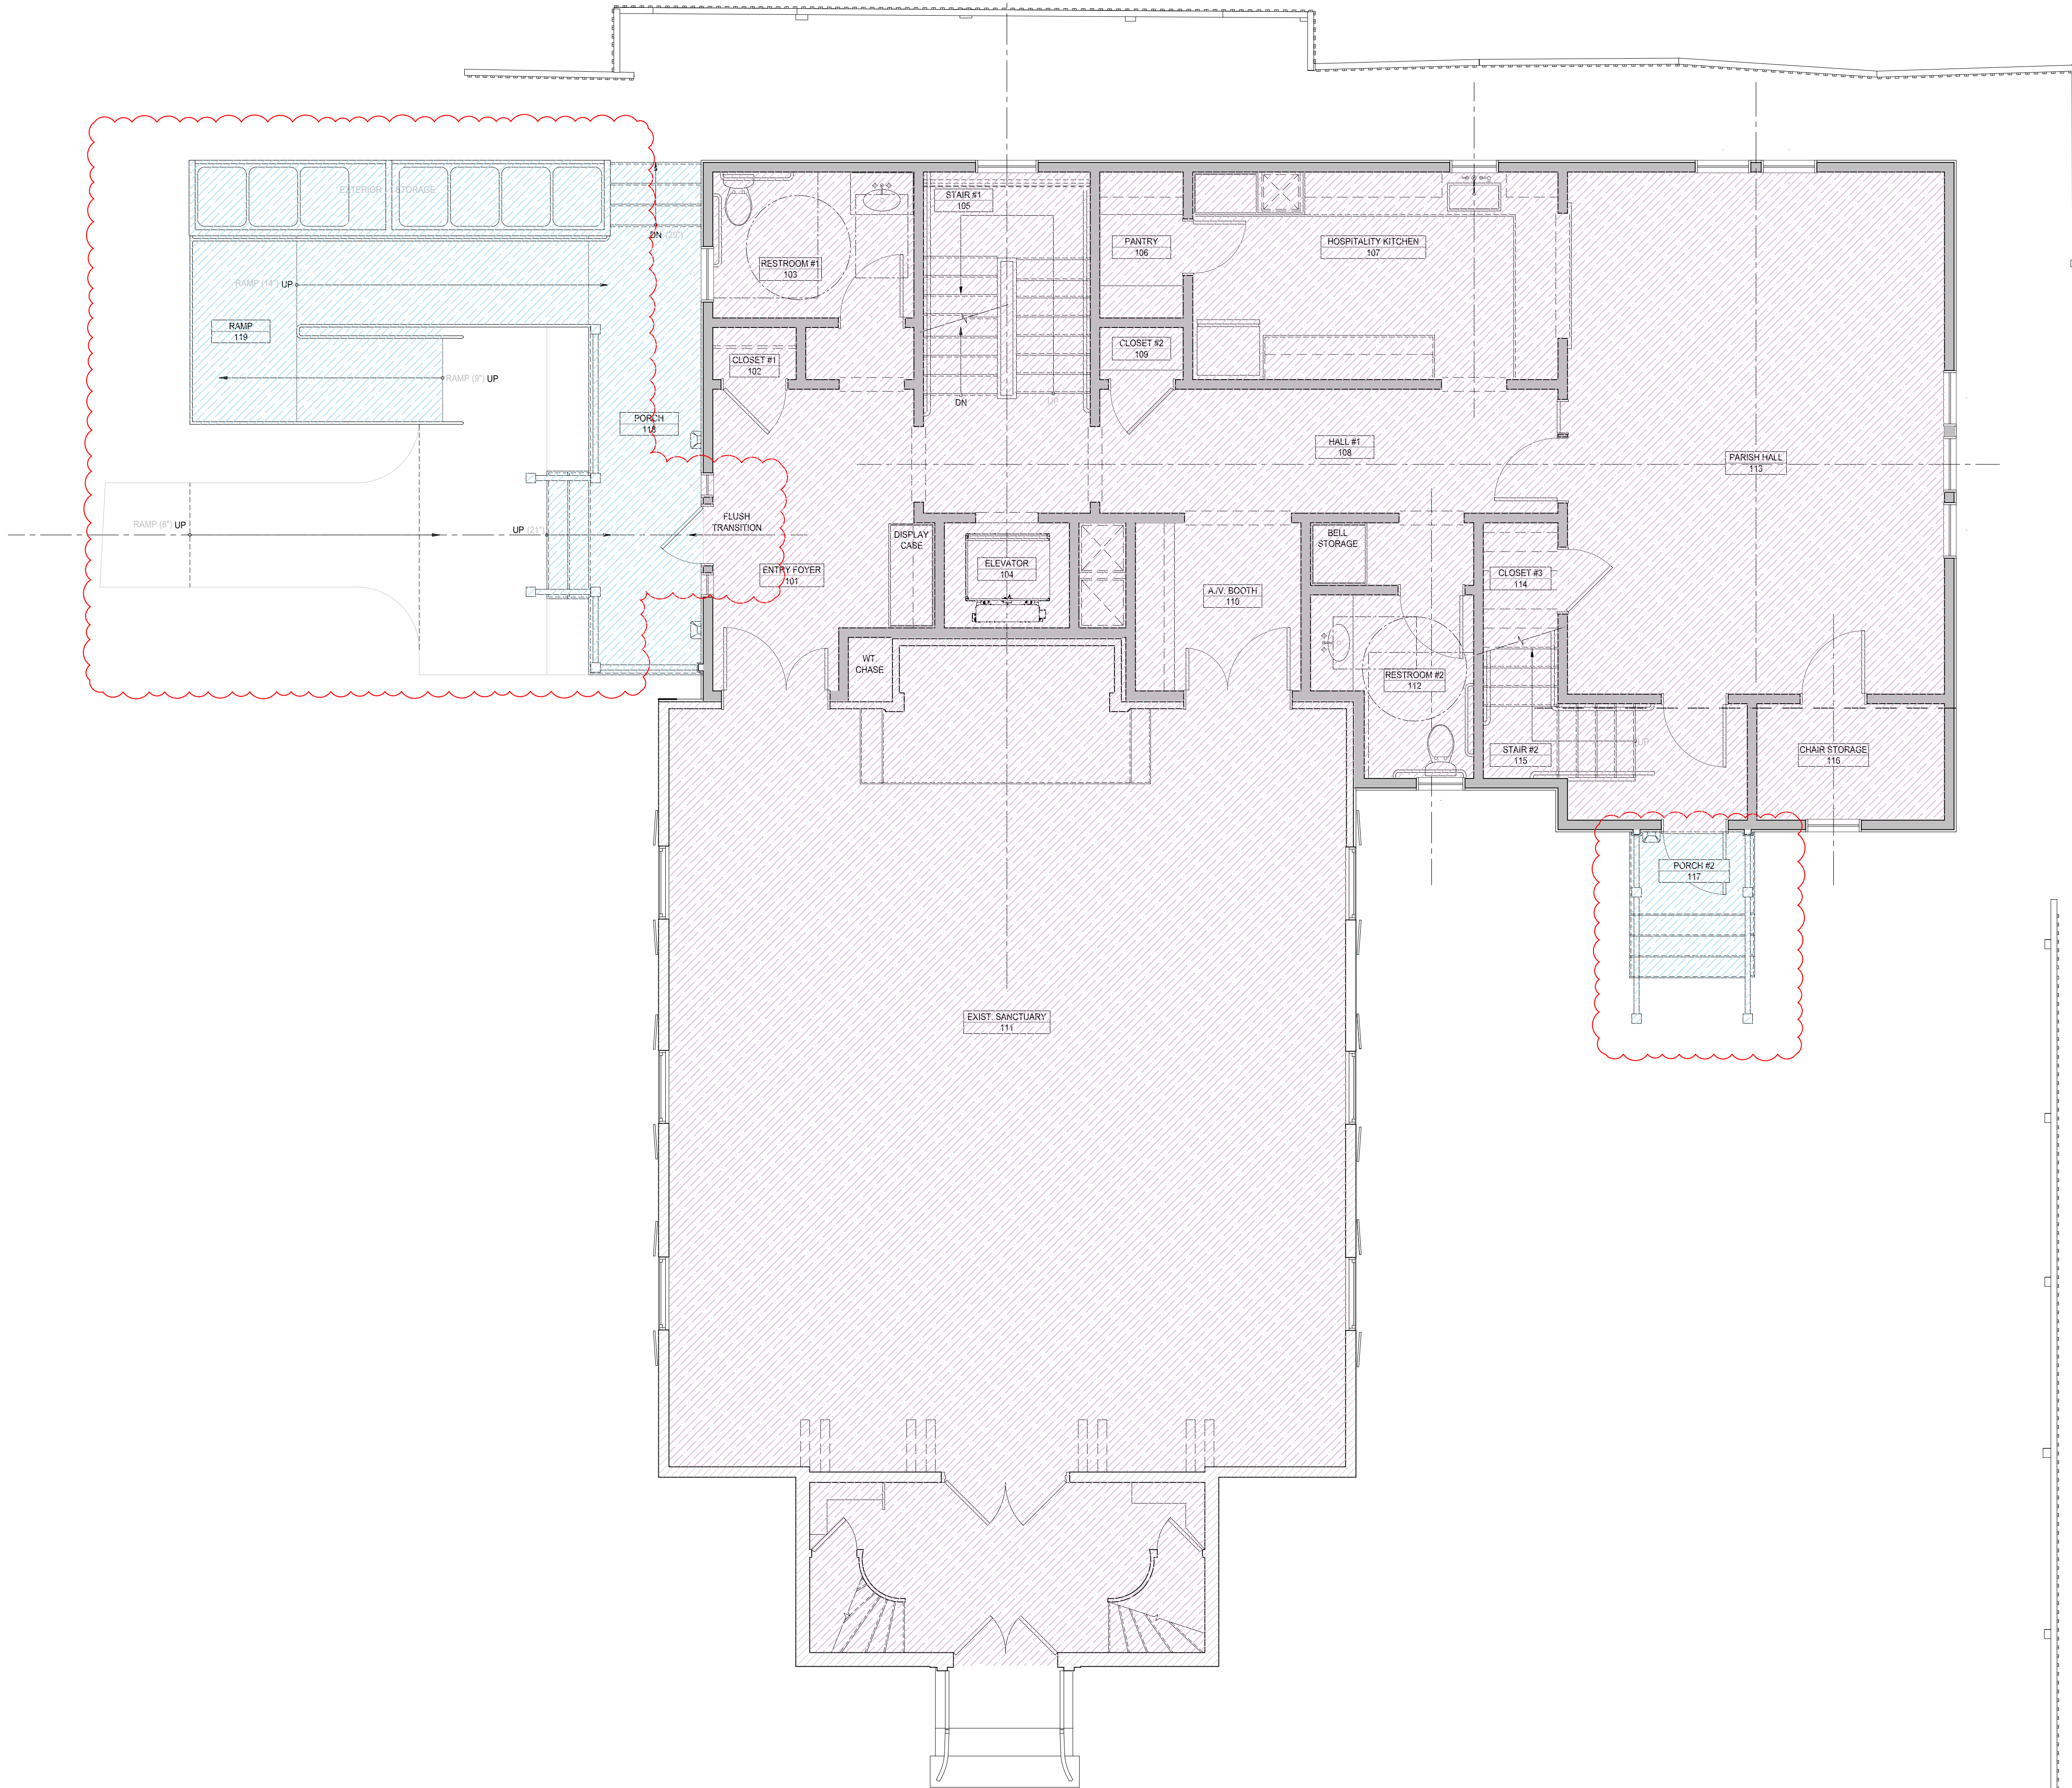

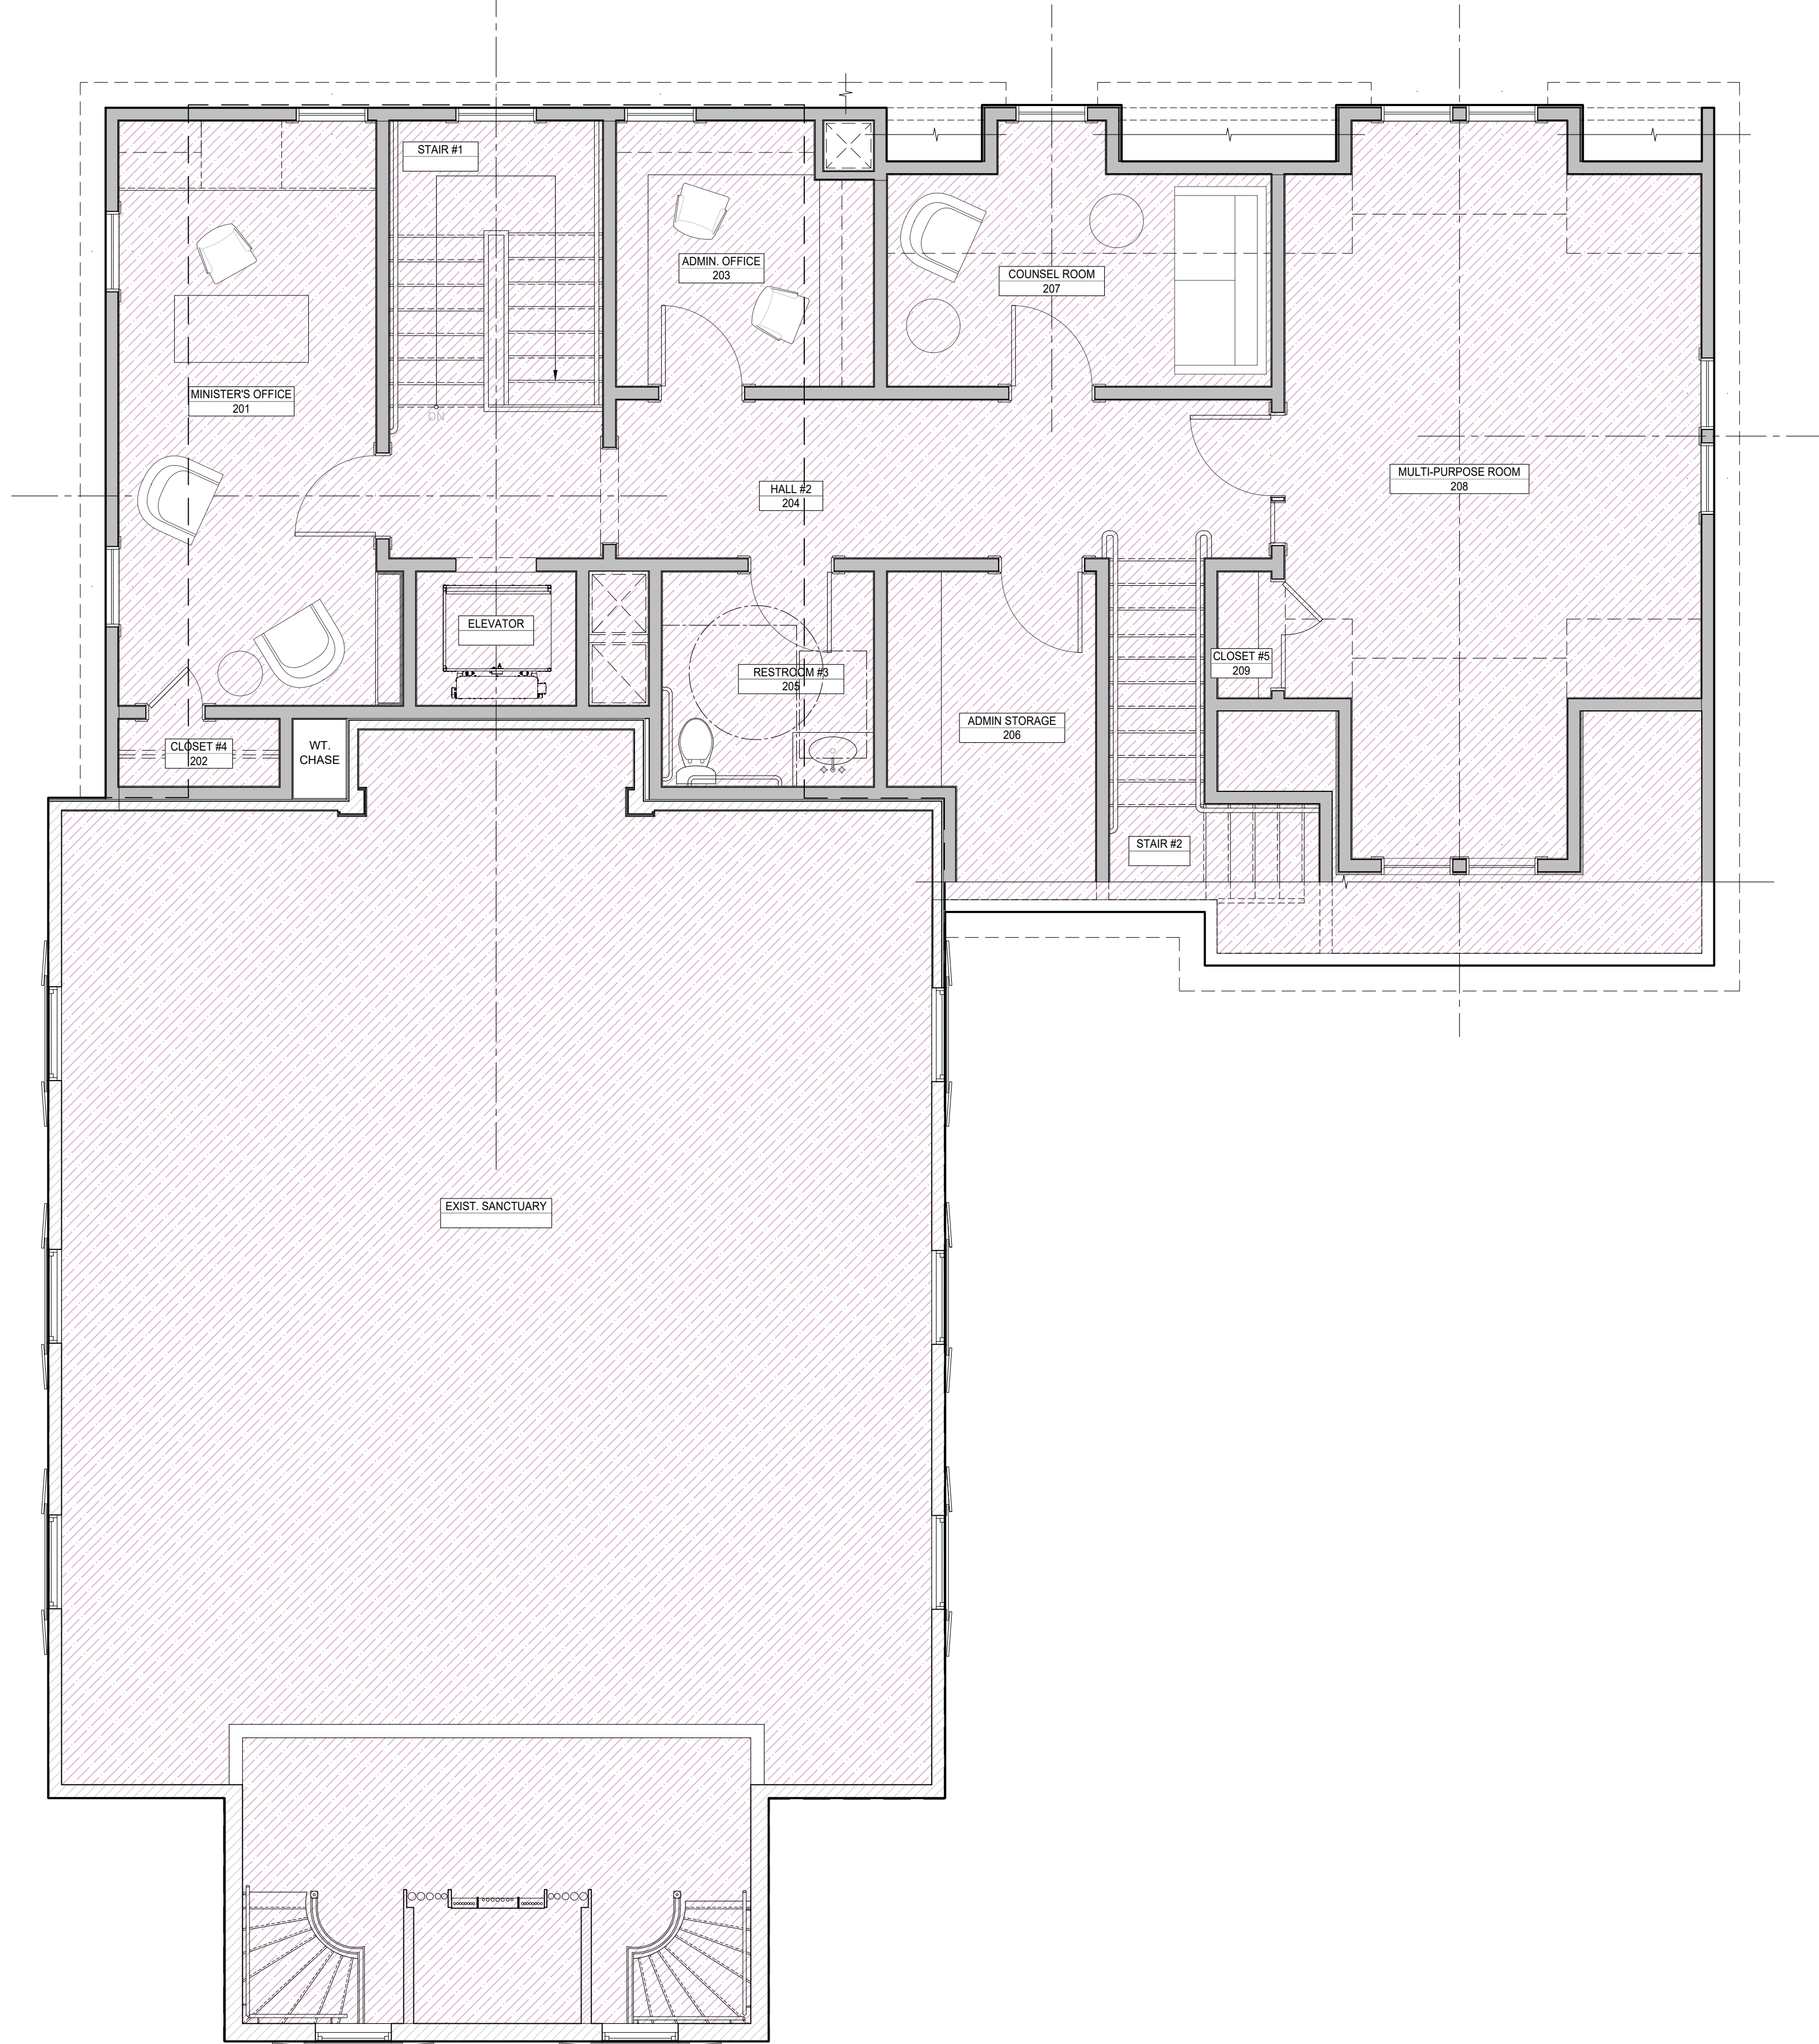

07/21/26 ISSUED FOR H.D.C REVIEW
08/03/26 UPDATED FOR H.D.C REVIEW
08/28/2026 UPDATED FOR H.D.C APPLICATION
10/02/2026 UPDATED FOR H.D.C APPLICATION

HUTKER
ARCHITECTS

NOT FOR
CONSTRUCTION

FIRST
CONGREGATIONAL
CHURCH

1051 STATE RD.
WEST TISBURY, MA

SECOND FLOOR
PLAN

A102.1

1

SECOND FLOOR PLAN

SCALE: 1/4" = 1'-0"



1

EAST ELEVATION

SCALE: 1/4" = 1'-0"

07/21/26 ISSUED FOR H.D.C. REVIEW
08/03/26 UPDATED FOR H.D.C. REVIEW
09/28/2026 UPDATED FOR H.D.C. APPLICATION
10/02/2026 UPDATED FOR H.D.C. APPLICATION

HUTKER
ARCHITECTS

NOT FOR
CONSTRUCTION

FIRST
CONGREGATIONAL
CHURCH

1051 STATE RD.
WEST TISBURY, MA

ELEVATIONS

A200.1



1

SOUTH ELEVATION

SCALE: 1/4" = 1'-0"

07/21/26 ISSUED FOR H.D.C. REVIEW
08/03/26 UPDATED FOR H.D.C. REVIEW
09/28/2026 UPDATED FOR H.D.C. APPLICATION
10/02/2026 UPDATED FOR H.D.C. APPLICATION

HUTKER
ARCHITECTS

NOT FOR
CONSTRUCTION

FIRST
CONGREGATIONAL
CHURCH

1051 STATE RD.
WEST TISBURY, MA

ELEVATIONS

A201.1



1

WEST ELEVATION

SCALE: 1/4" = 1'-0"

07/21/26 ISSUED FOR H.D.C. REVIEW
08/03/26 UPDATED FOR H.D.C. REVIEW
09/28/2026 UPDATED FOR H.D.C. APPLICATION
10/02/2026 UPDATED FOR H.D.C. APPLICATION

HUTKER
ARCHITECTS

NOT FOR
CONSTRUCTION

FIRST
CONGREGATIONAL
CHURCH
1051 STATE RD.
WEST TISBURY, MA

ELEVATIONS

A202.1



1

NORTH ELEVATION

SCALE: 1/4" = 1'-0"

07/21/26 ISSUED FOR H.D.C. REVIEW
08/03/26 UPDATED FOR H.D.C. REVIEW
09/28/2026 UPDATED FOR H.D.C. APPLICATION
10/02/2026 UPDATED FOR H.D.C. APPLICATION

HUTKER
ARCHITECTS

NOT FOR
CONSTRUCTION

FIRST
CONGREGATIONAL
CHURCH

1051 STATE RD.
WEST TISBURY, MA

ELEVATIONS

A203.1



6 OPTION 2 - HALF ROUND GUTTER

MODEL IMAGE



5 OPTION 2 - HALF ROUND GUTTER

MODEL IMAGE



4 OPTION 2 - HALF ROUND GUTTER

MODEL IMAGE



3 OPTION 1 - WOOD GUTTER

MODEL IMAGE



2 OPTION 1 - WOOD GUTTER

MODEL IMAGE



1 OPTION 1 - WOOD GUTTER

MODEL IMAGE



SCALE: 1/8" = 1'-0"



SCALE: 1/8" = 1'-0"



SCALE: 1/8" = 1'-0"



SCALE: 1/8" = 1'-0"

