
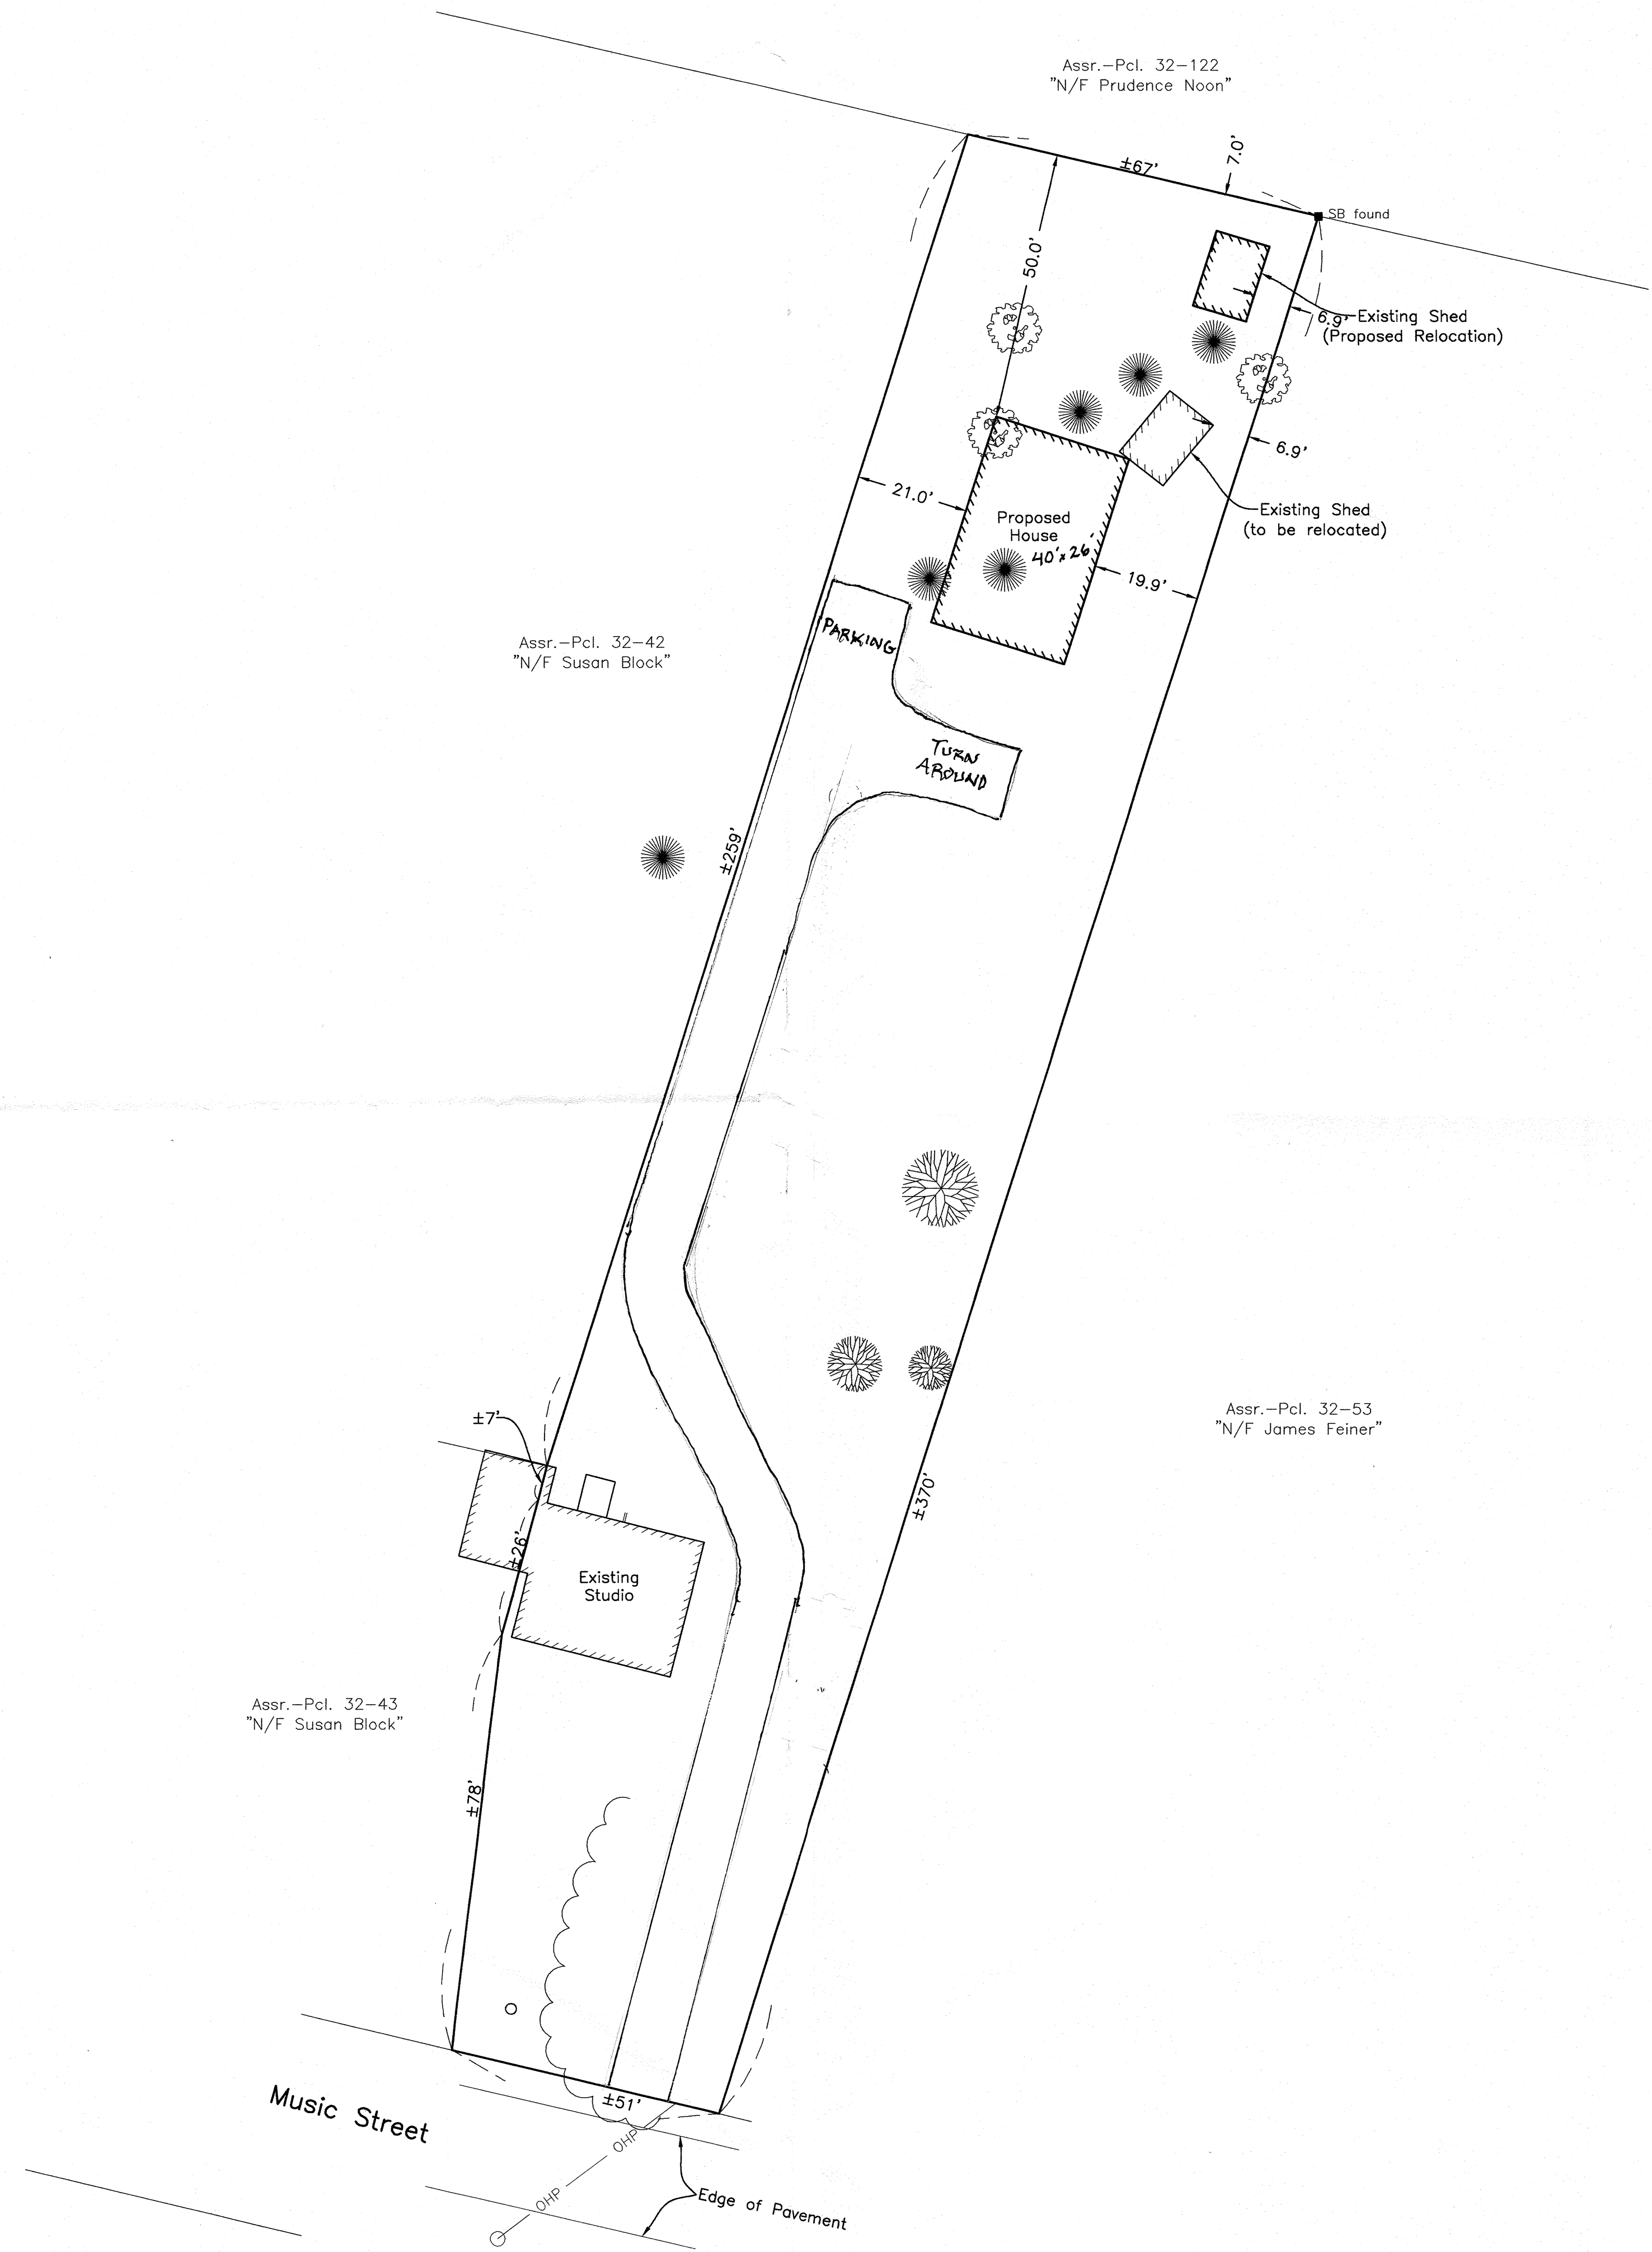


Site Plan in
West Tisbury, Mass.
Prepared for
Harry Beach

Scale 1" = 20' September 16, 2026

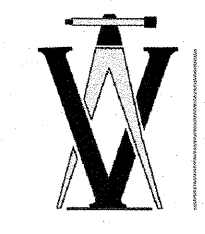

VINEYARD
LAND SURVEYING
& ENGINEERING

12 Courmoyer Road
P.O. Box 421
West Tisbury, MA 02575
P 508-693-3774 F 508-629-0440
VLSE.net