


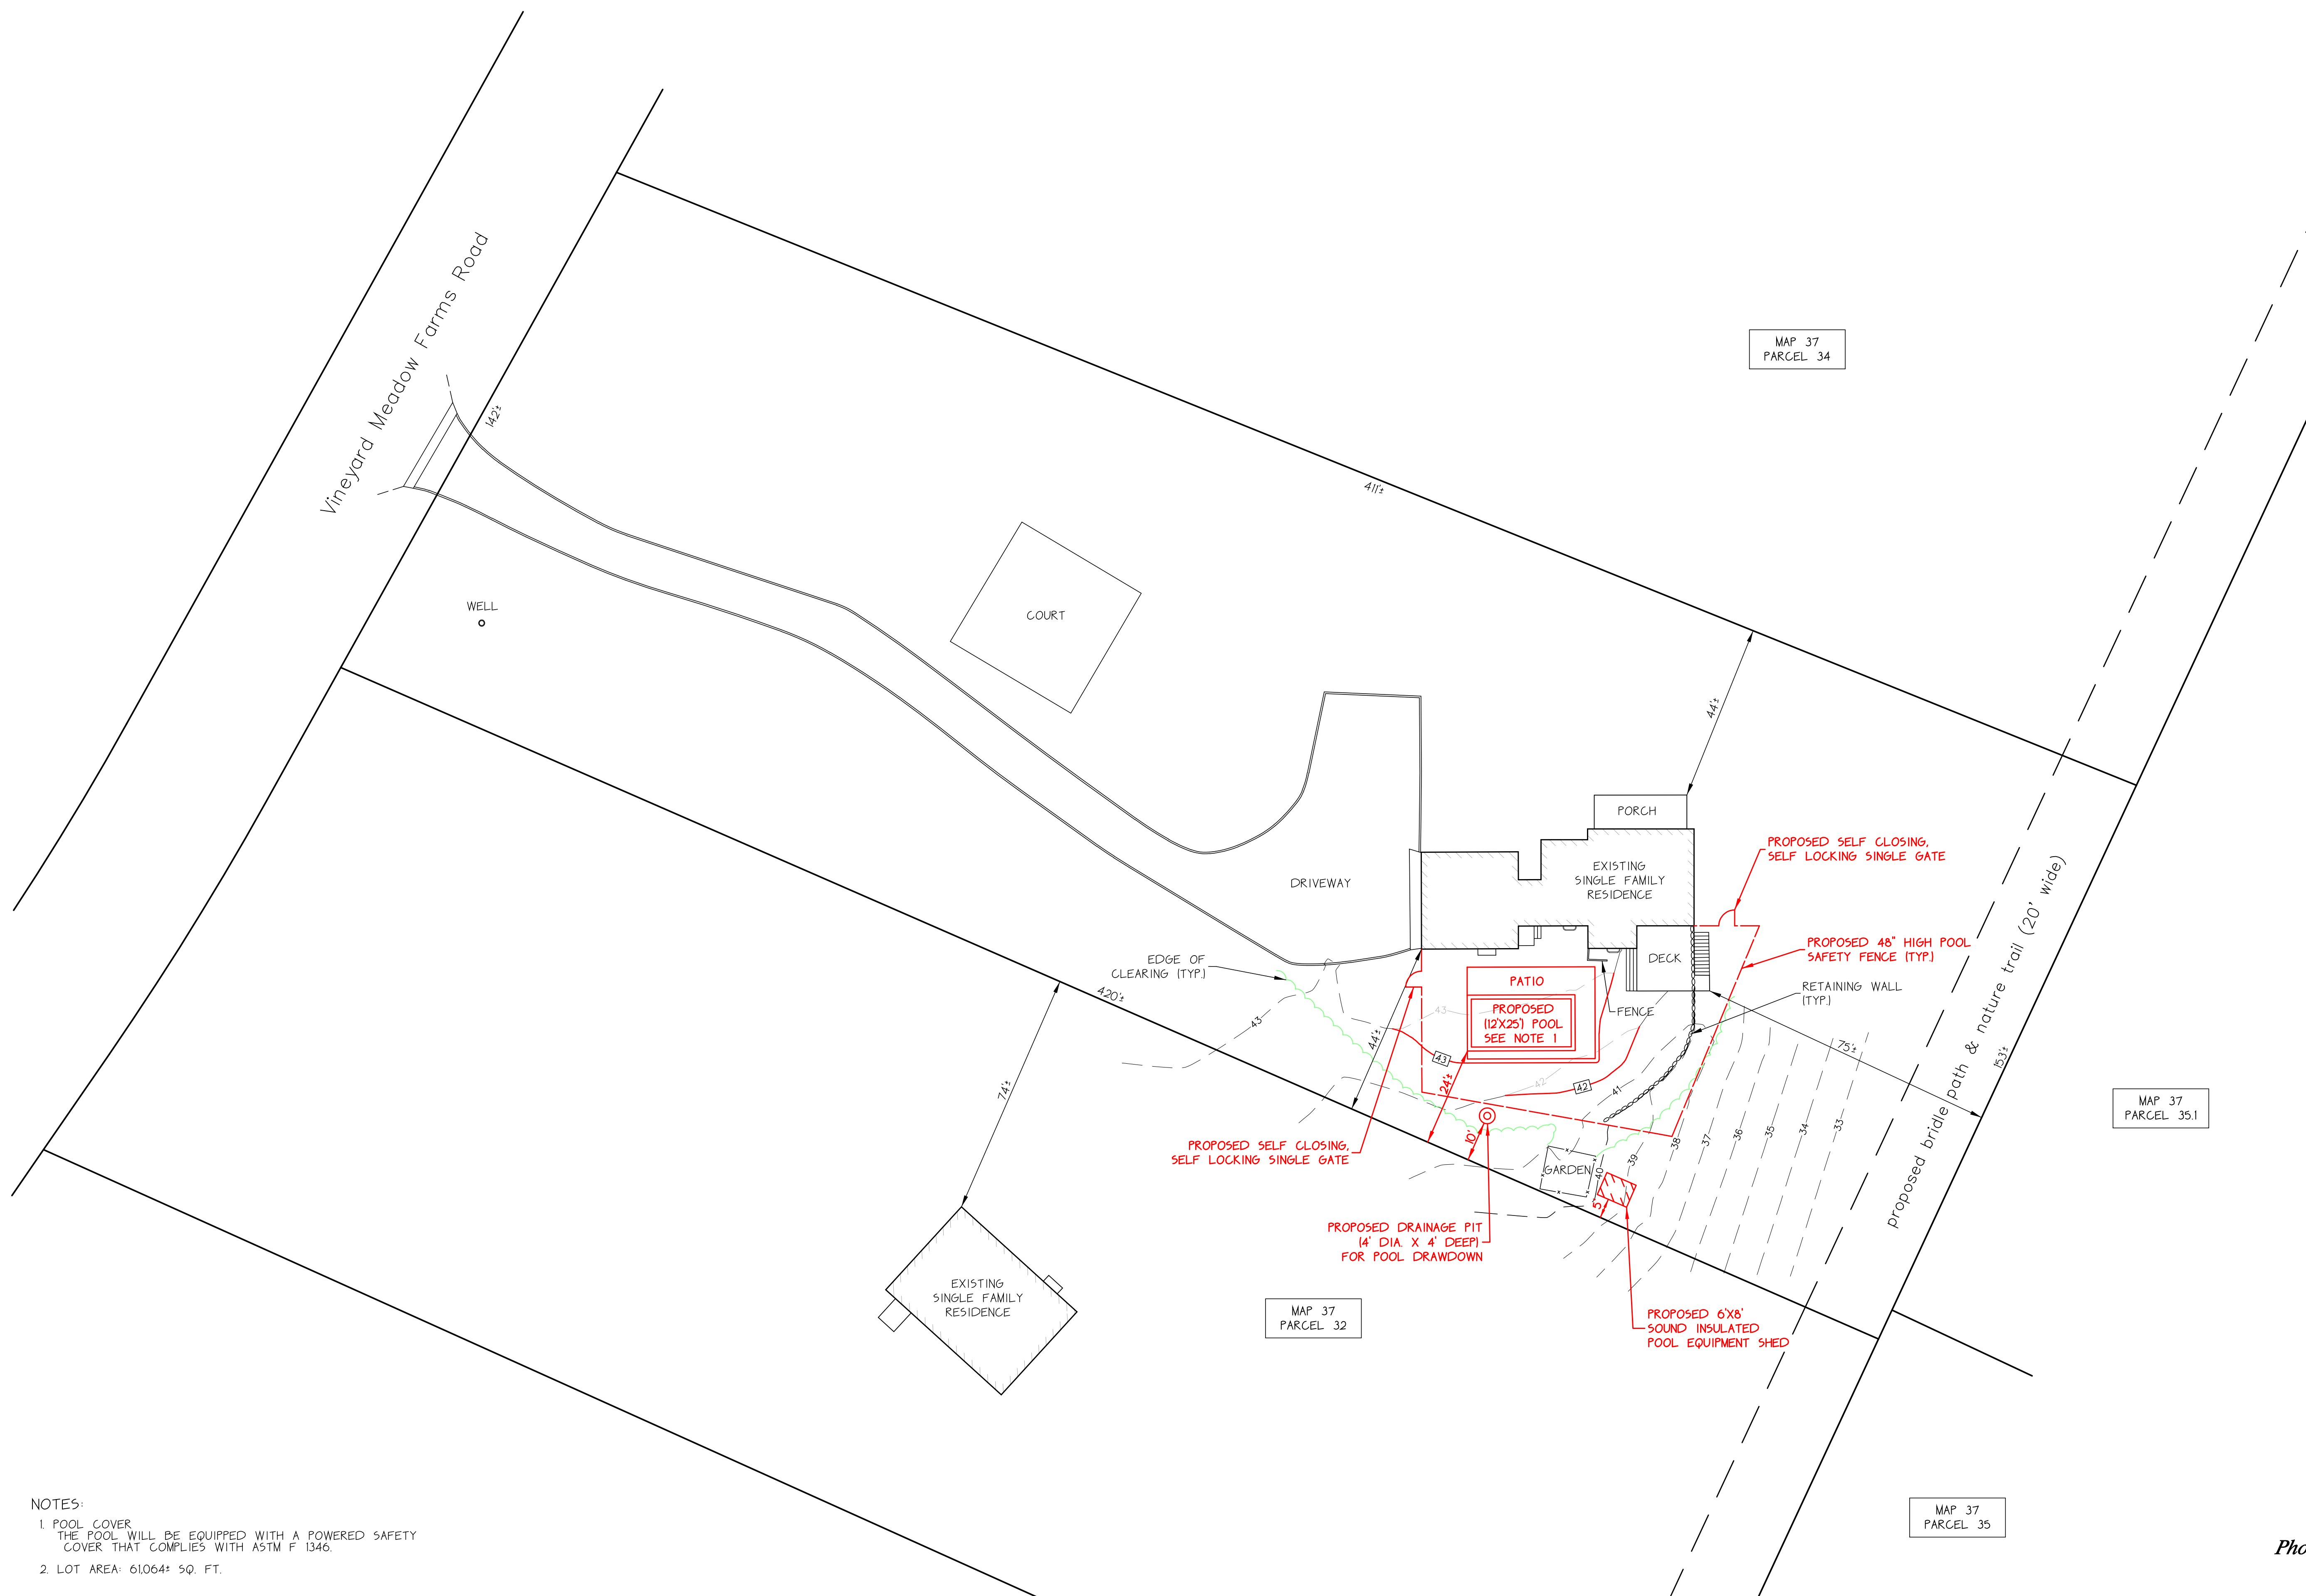

NOTES:
1. POOL COVER
THE POOL WILL BE EQUIPPED WITH A POWERED SAFETY
COVER THAT COMPLIES WITH ASTM F 1346.
2. LOT AREA: 61,064± SQ. FT.

CHARLES
R
GILSTAD
35782
PROFESSIONAL
LAND SURVEYOR
8/20/26

Pool Site Plan
in
West Tisbury, Massachusetts
Assessor Parcel 37-33
prepared for
Alyssa M. Halisky
Scale 1"=20' August 20, 2026

professional civil engineers
Sourati Engineering
Group LLC
professional land surveyors

P.O. Box 4458
107 Beach Road, Suite 202
Vineyard Haven, MA 02568
Phone (508) 693-9933 souratigroup.com