



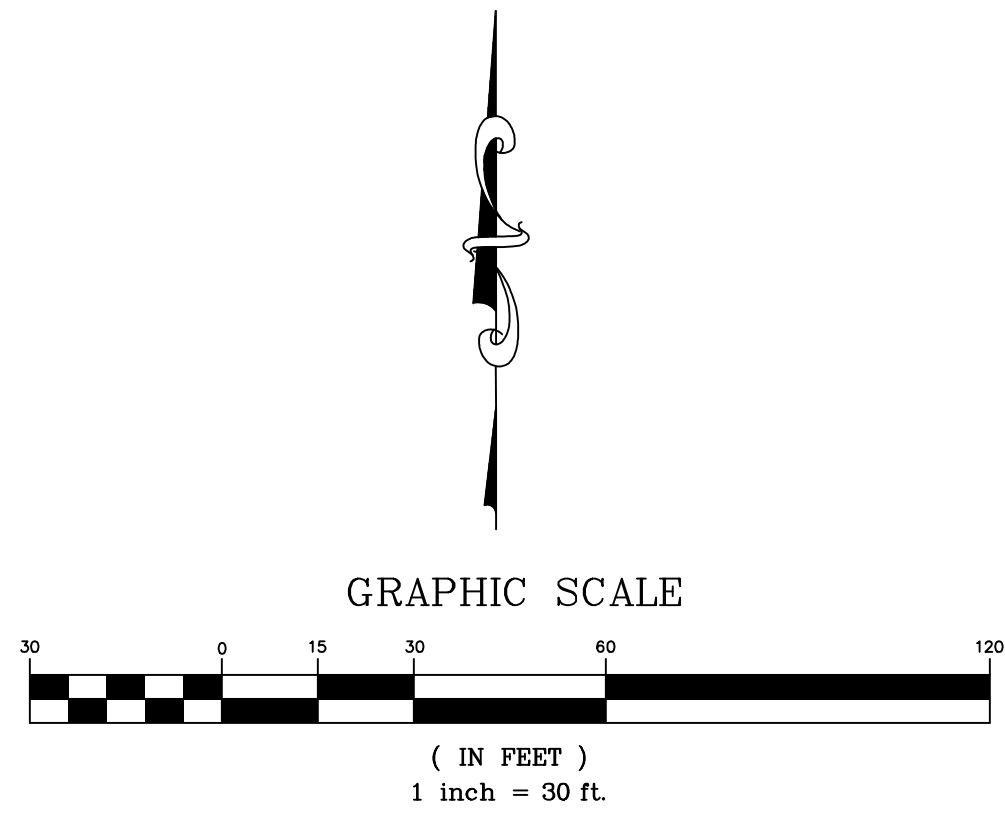

Notes:
Zoning District: RU - Rural
Setbacks: 50' Front/Side/Rear
Minimum Lot Size- 3.0 acres
* Setbacks to be confirmed by town official
● Denotes Tree Stump

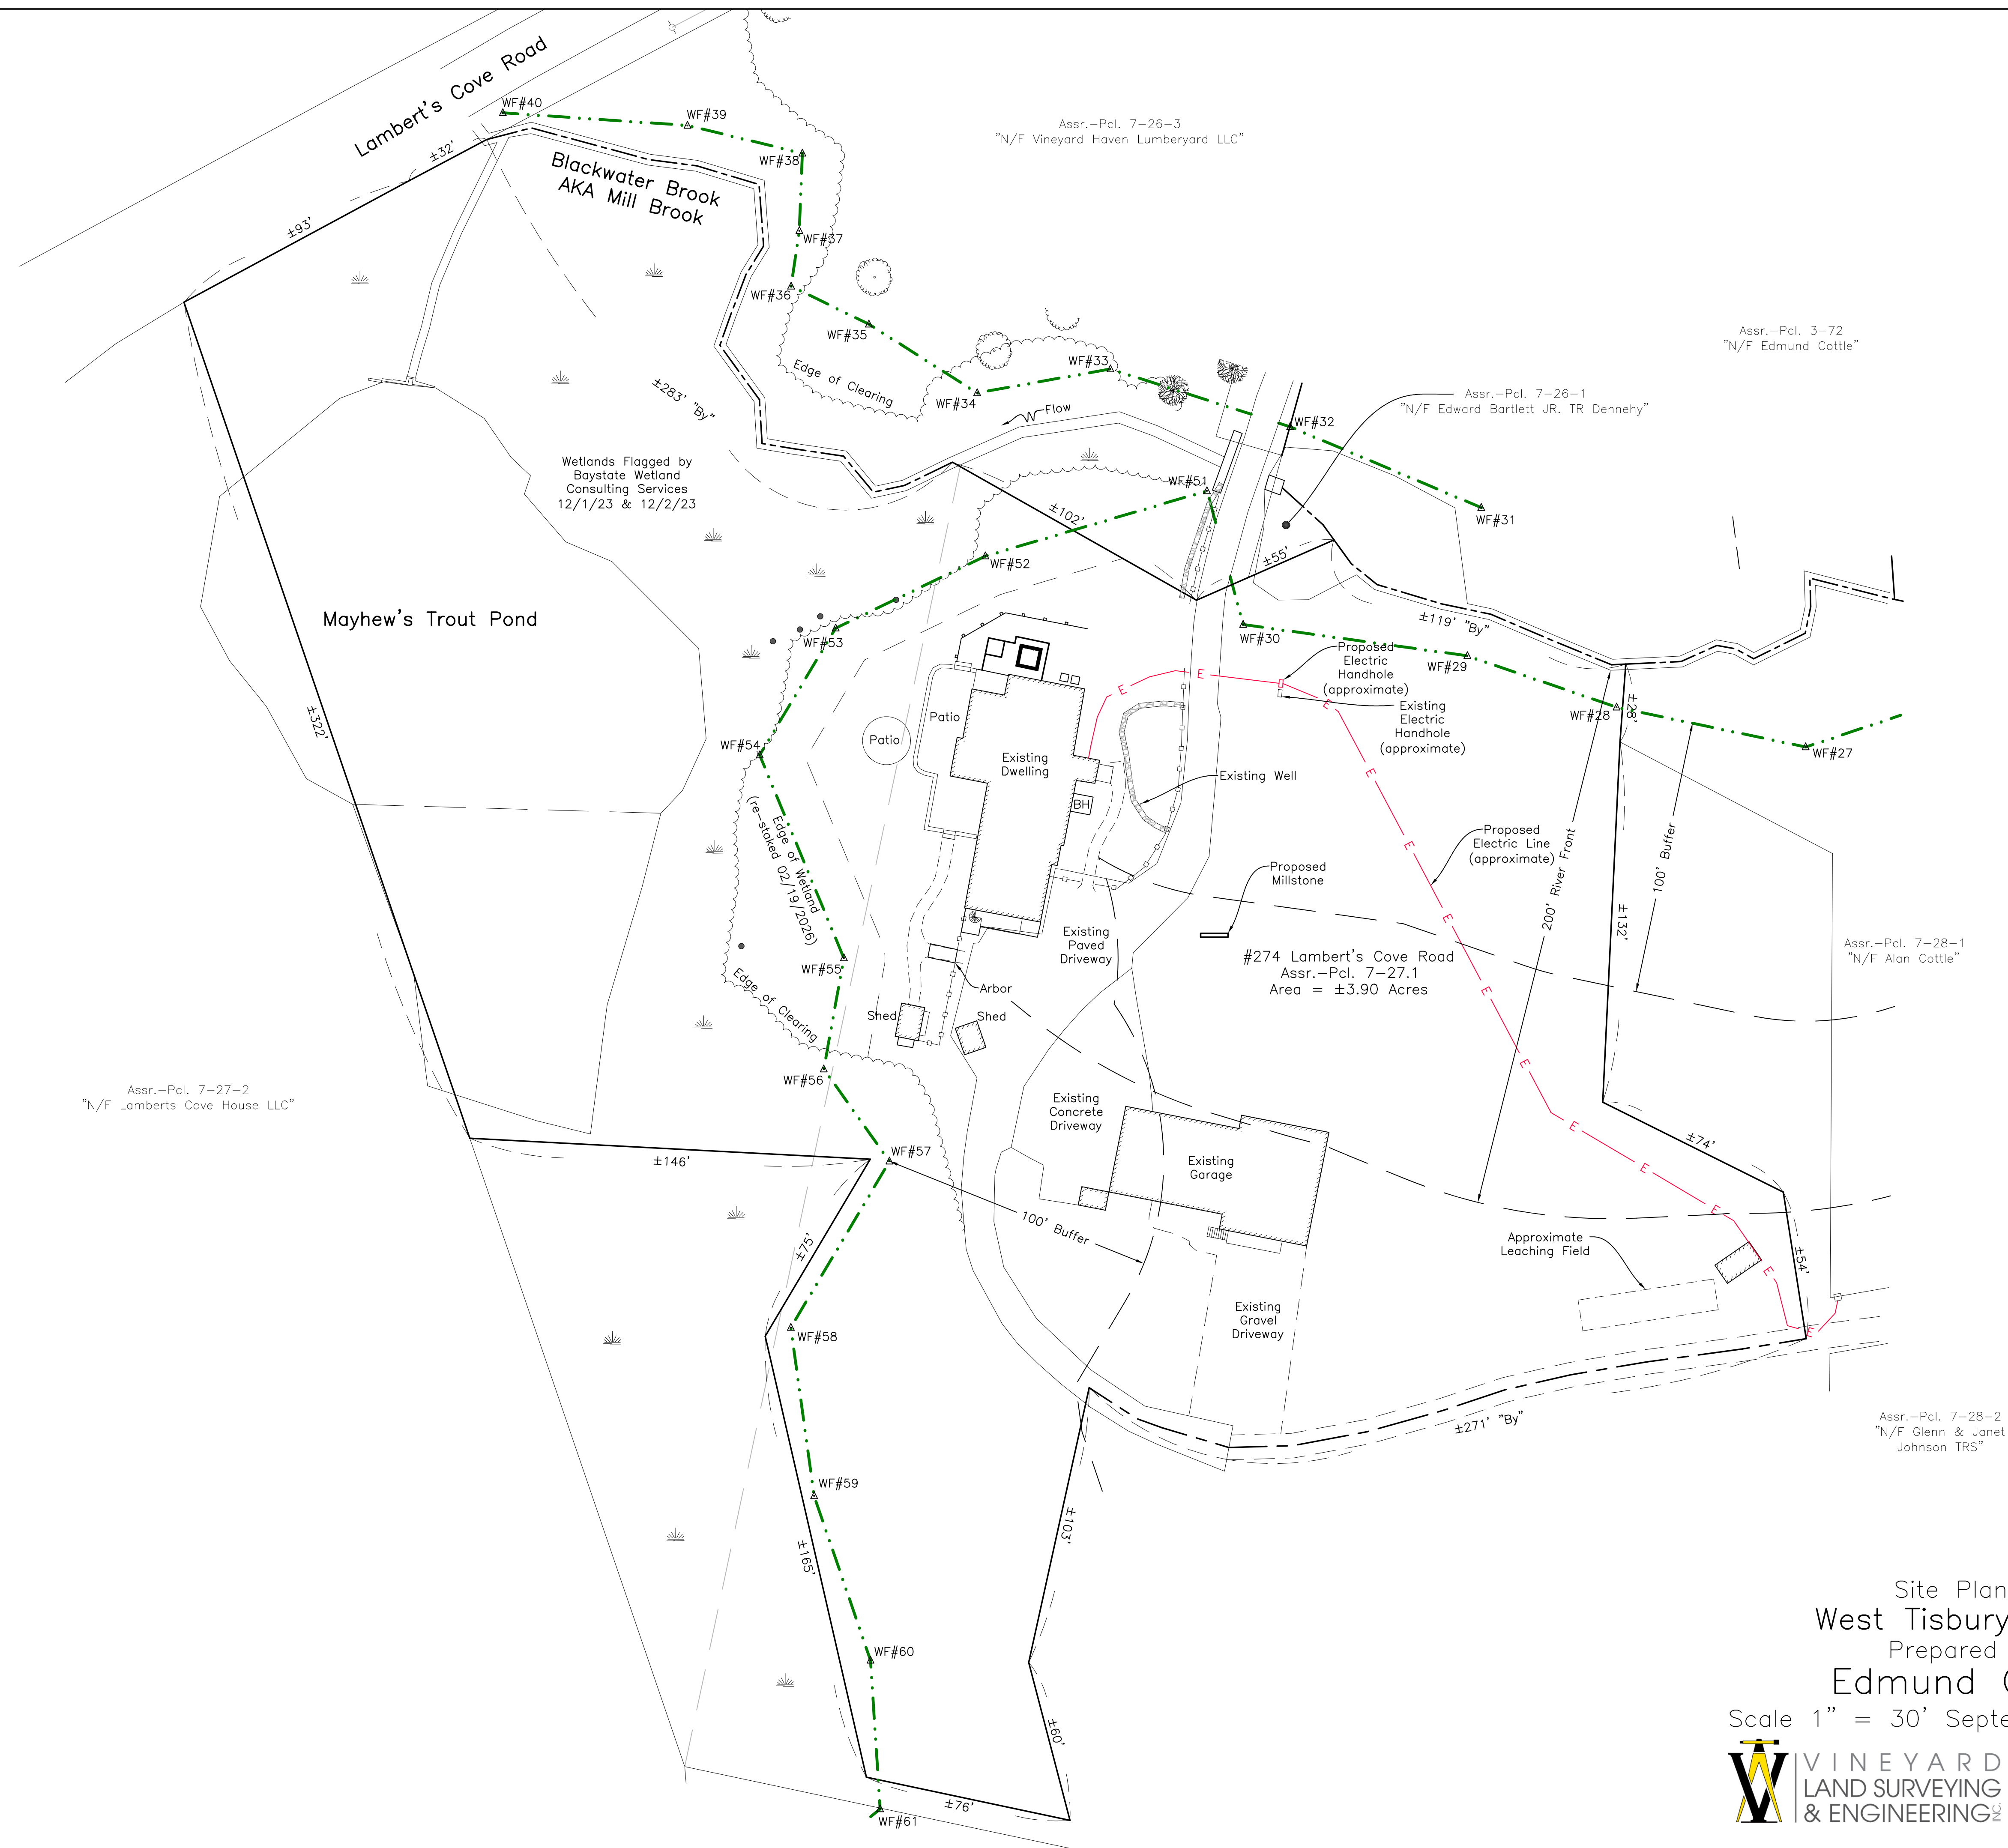

Site Plan in
West Tisbury, Mass.
Prepared for
Edmund Cottle
Scale 1" = 30' September 15, 2026

VINEYARD
LAND SURVEYING
& ENGINEERING

12 Cournoyer Road
P.O. Box 421
West Tisbury, MA 02575
P 508-693-3774 F 508-629-0440
VLSE.net