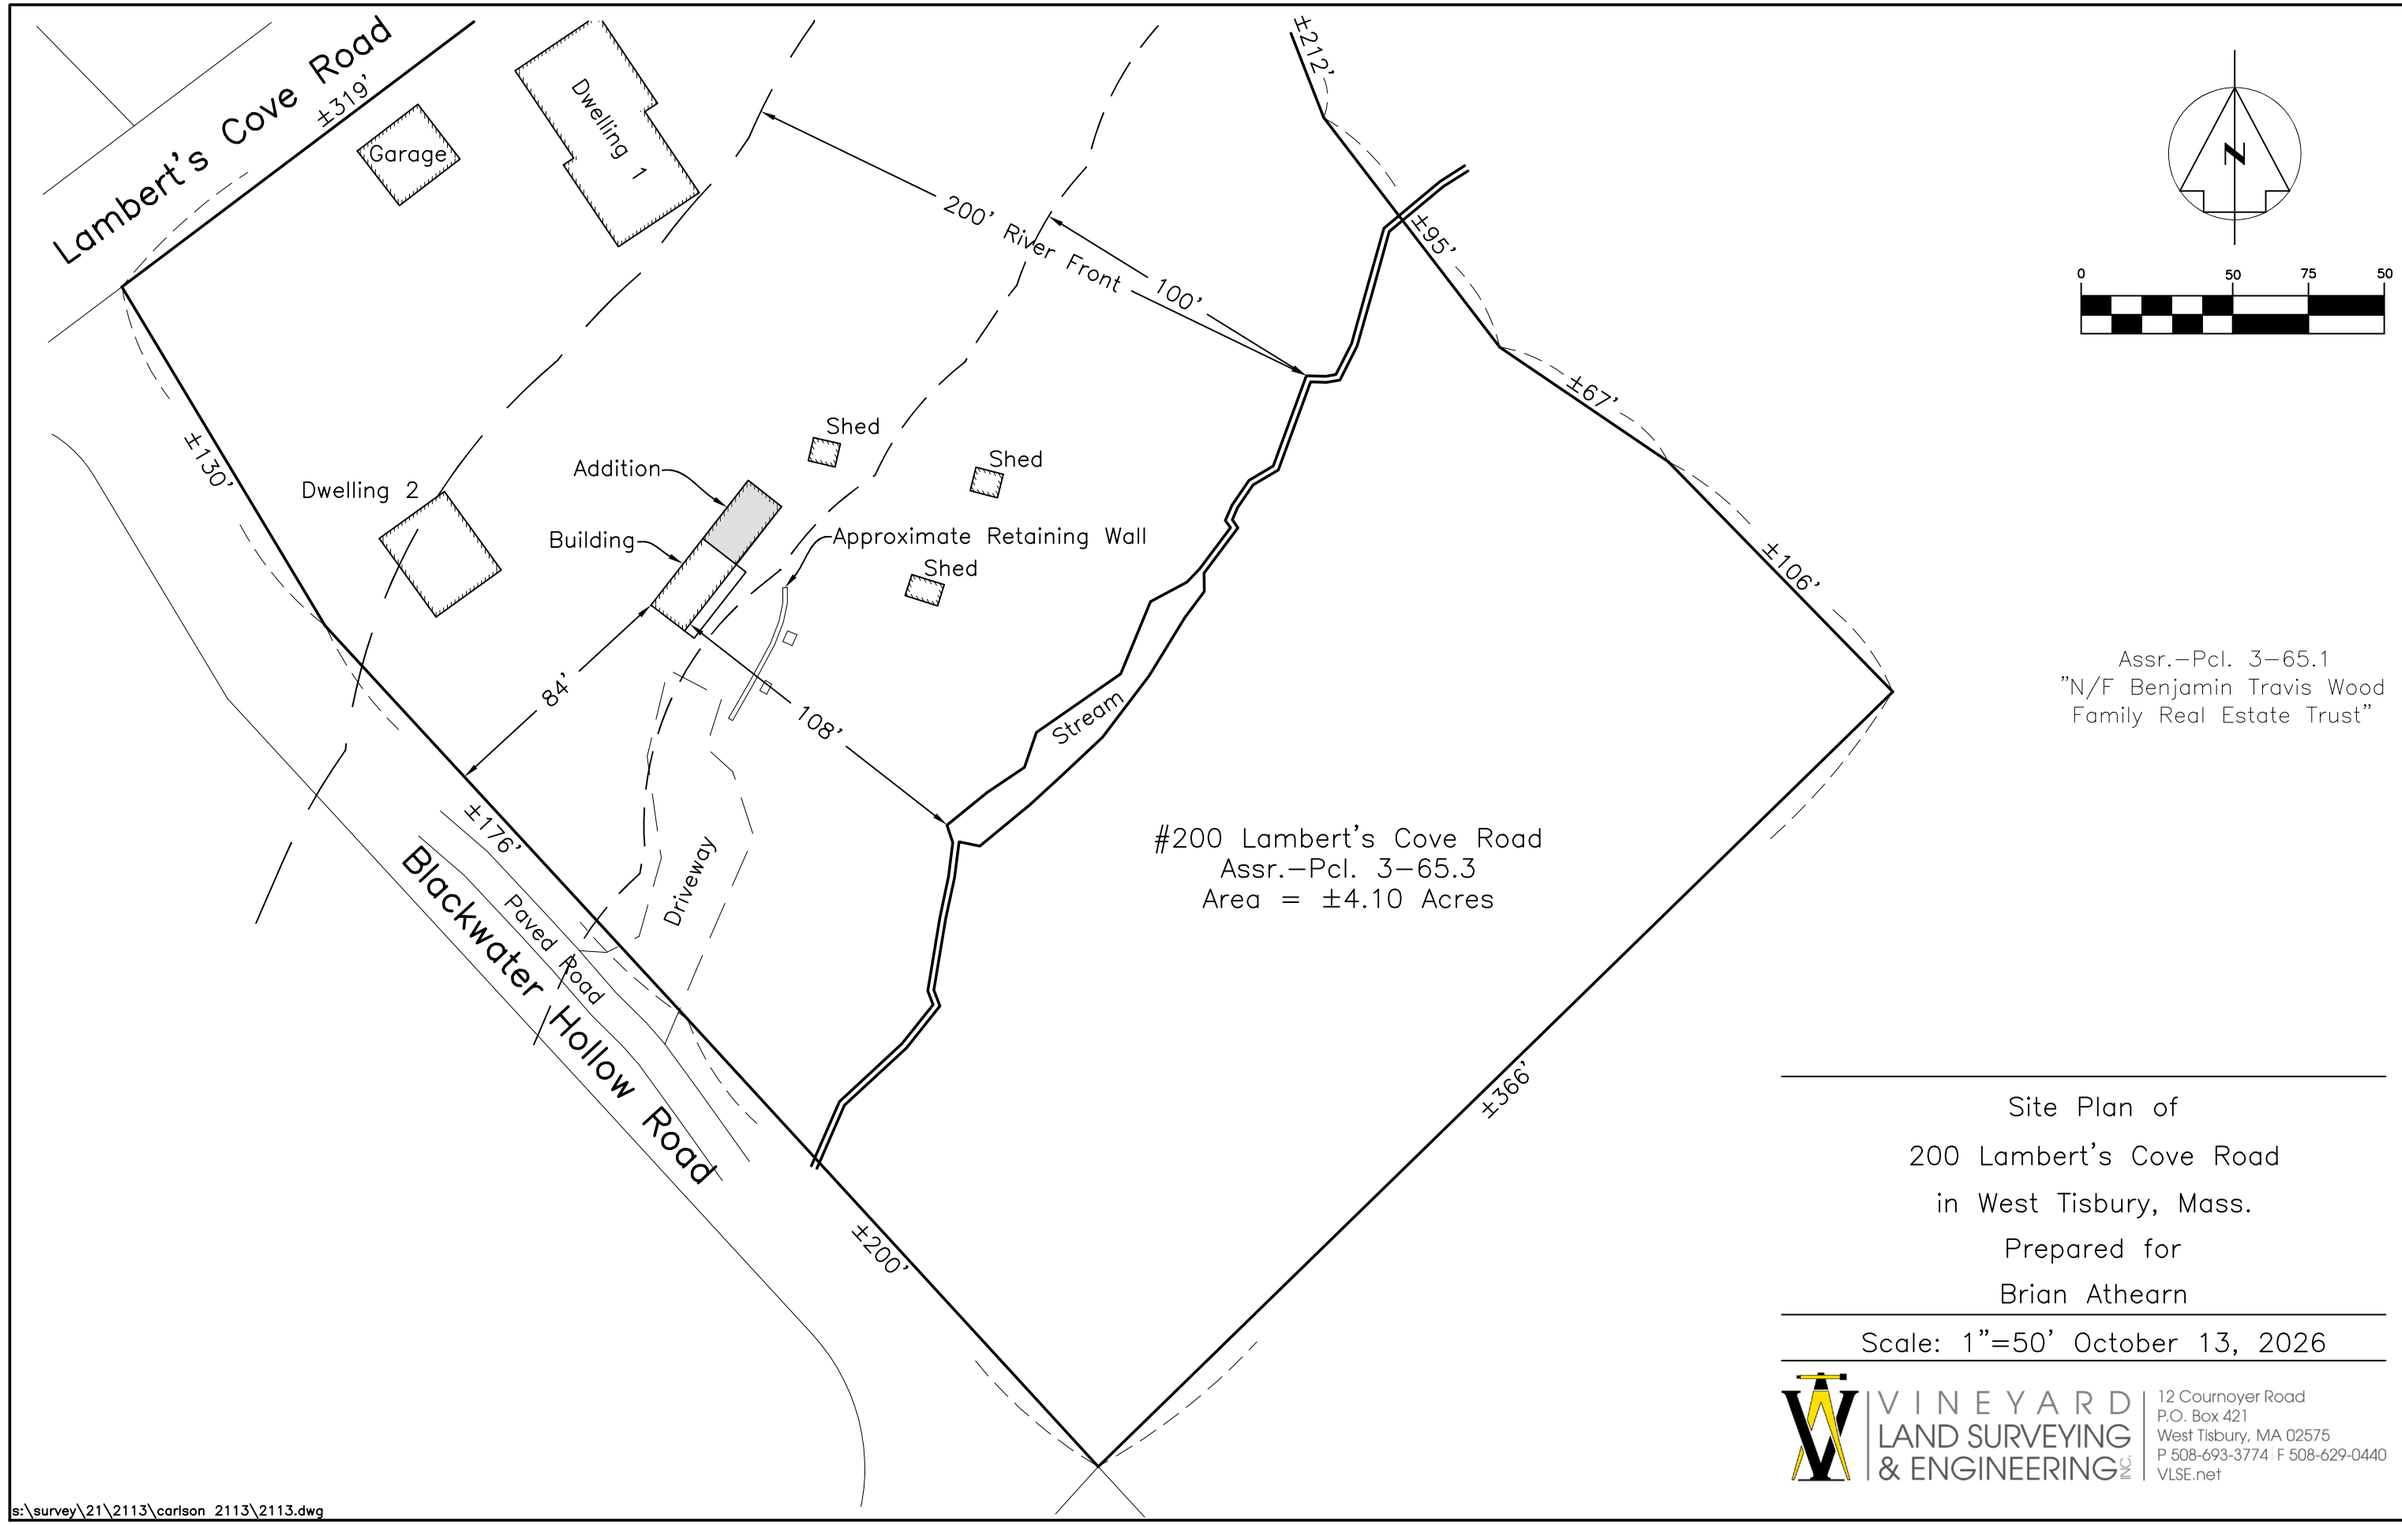



Site Plan of
200 Lambert's Cove Road
in West Tisbury, Mass.
Prepared for
Brian Athearn

Scale: 1"=50' October 13, 2026

VINEYARD LAND SURVEYING & ENGINEERING INC.
12 Cournoyer Road
P.O. Box 421
West Tisbury, MA 02575
P 508-693-3774 F 508-629-0440
VLSE.net

JOB NO. 2446

s:\survey\21\2113\carlson 2113\2113.dwg