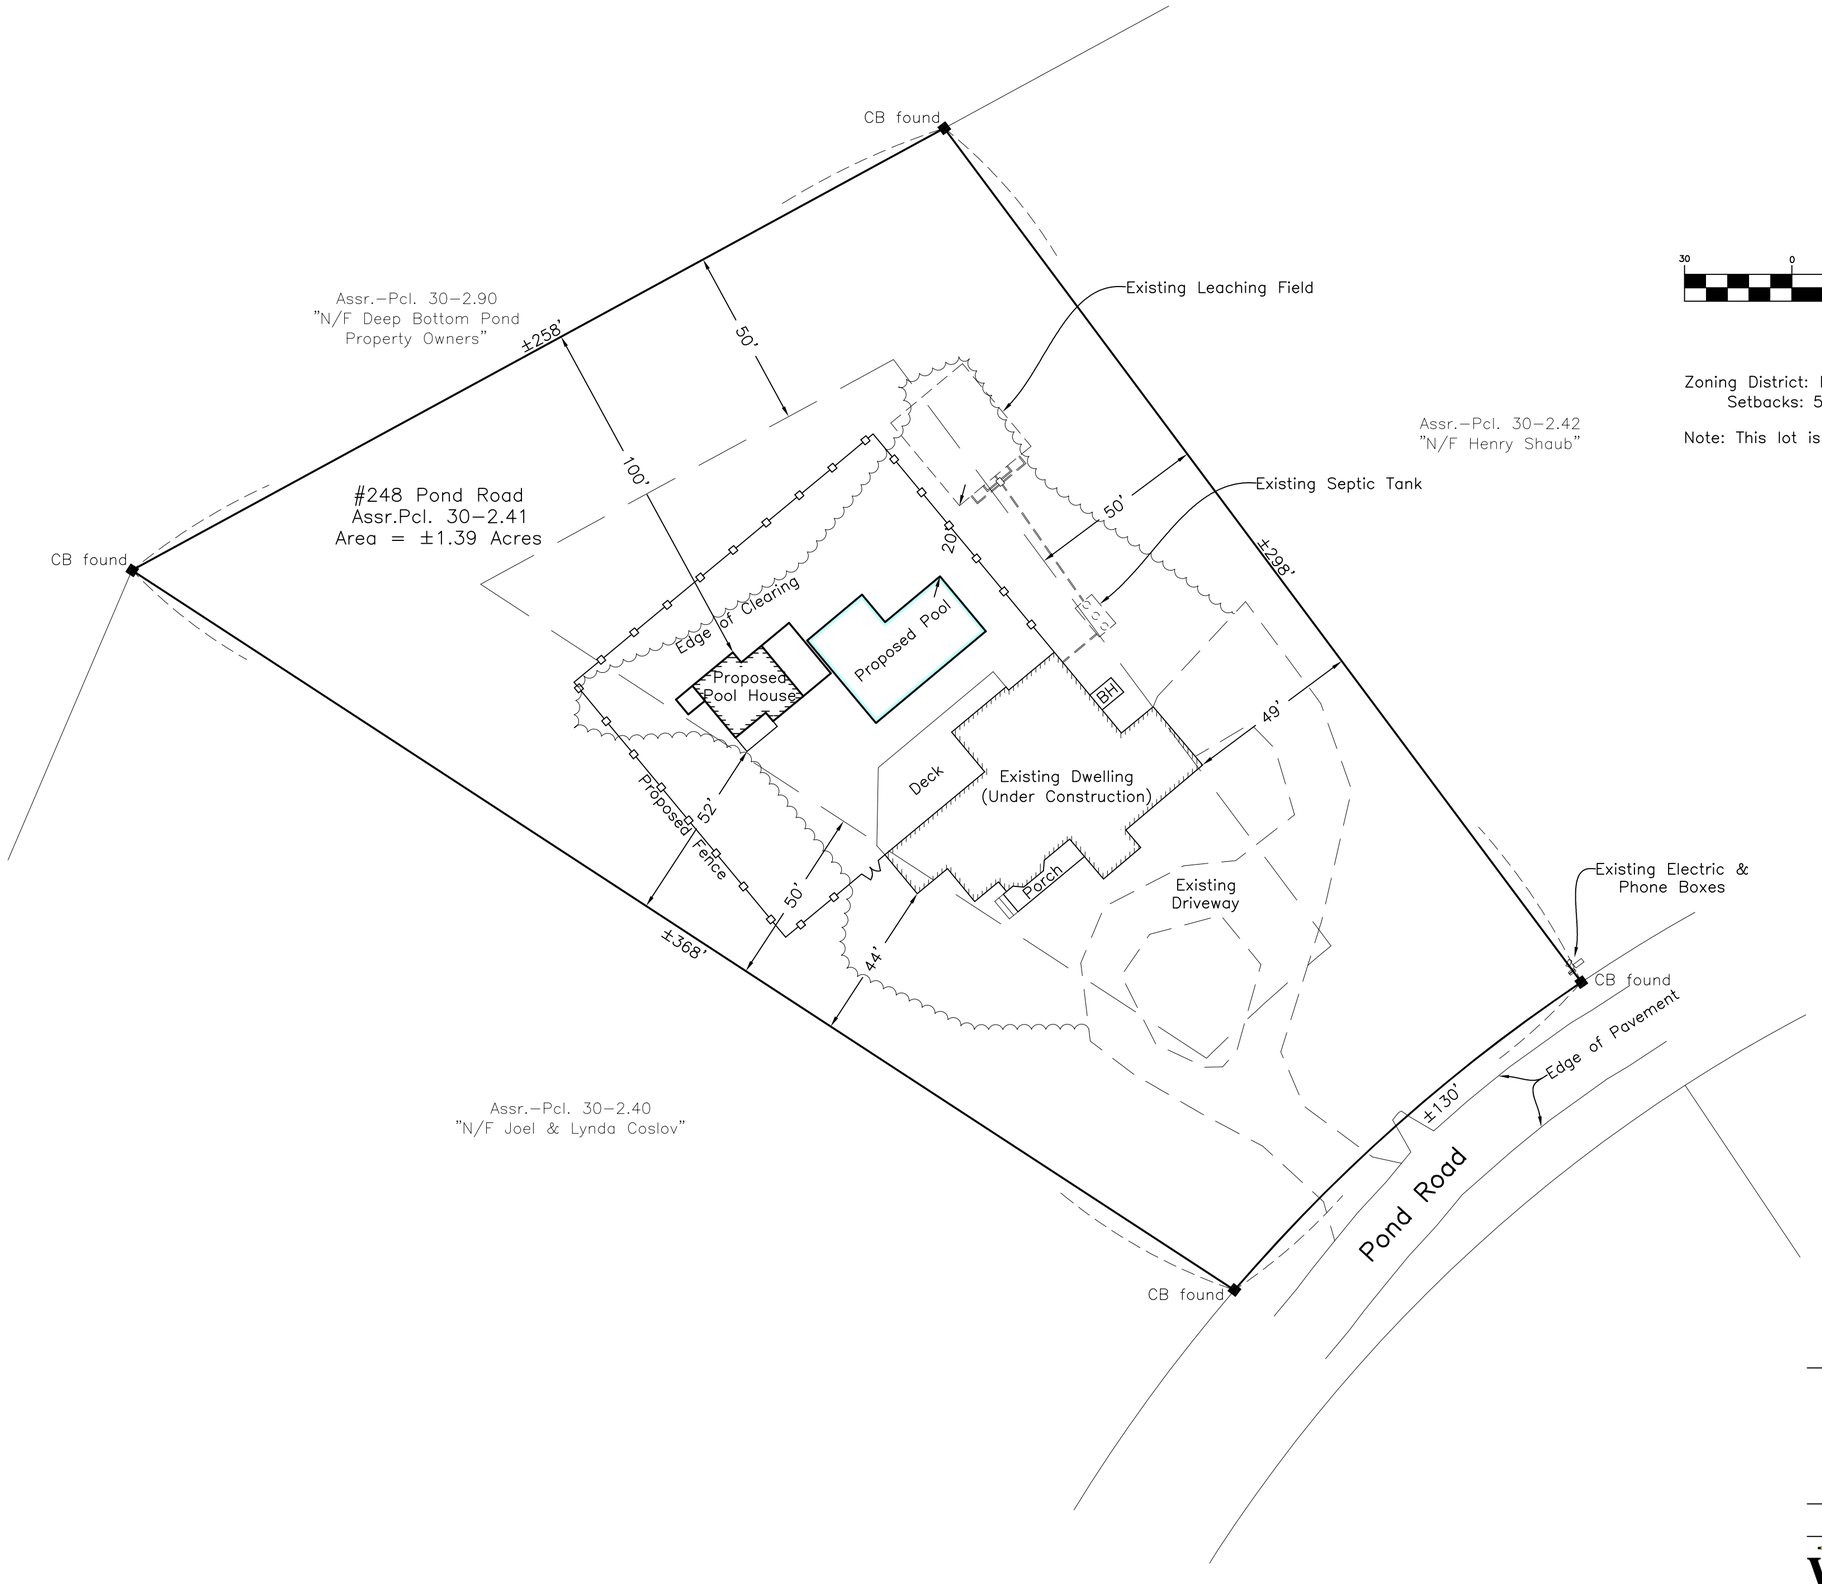


GRAPHIC SCALE

30 0 15 30 60 120

(IN FEET)
1 inch = 30 ft.

Zoning District: RU
Setbacks: 50' All Sides

Note: This lot is a pre–existing non–conforming lot.

Site Plan of Land
in West Tisbury, Mass.
Prepared for
Edward Greene

Scale: 1"=30' November 20, 2024

VINEYARD LAND SURVEYING & ENGINEERING INC.
12 Cournoyer Road
P.O. Box 421
West Tisbury, MA 02575
P 508-693-3774 F 508-629-0440
VLSE.net

JOB NO. 748–41

s:\survey\7\748–42\carlson 748–42\748–42.dwg