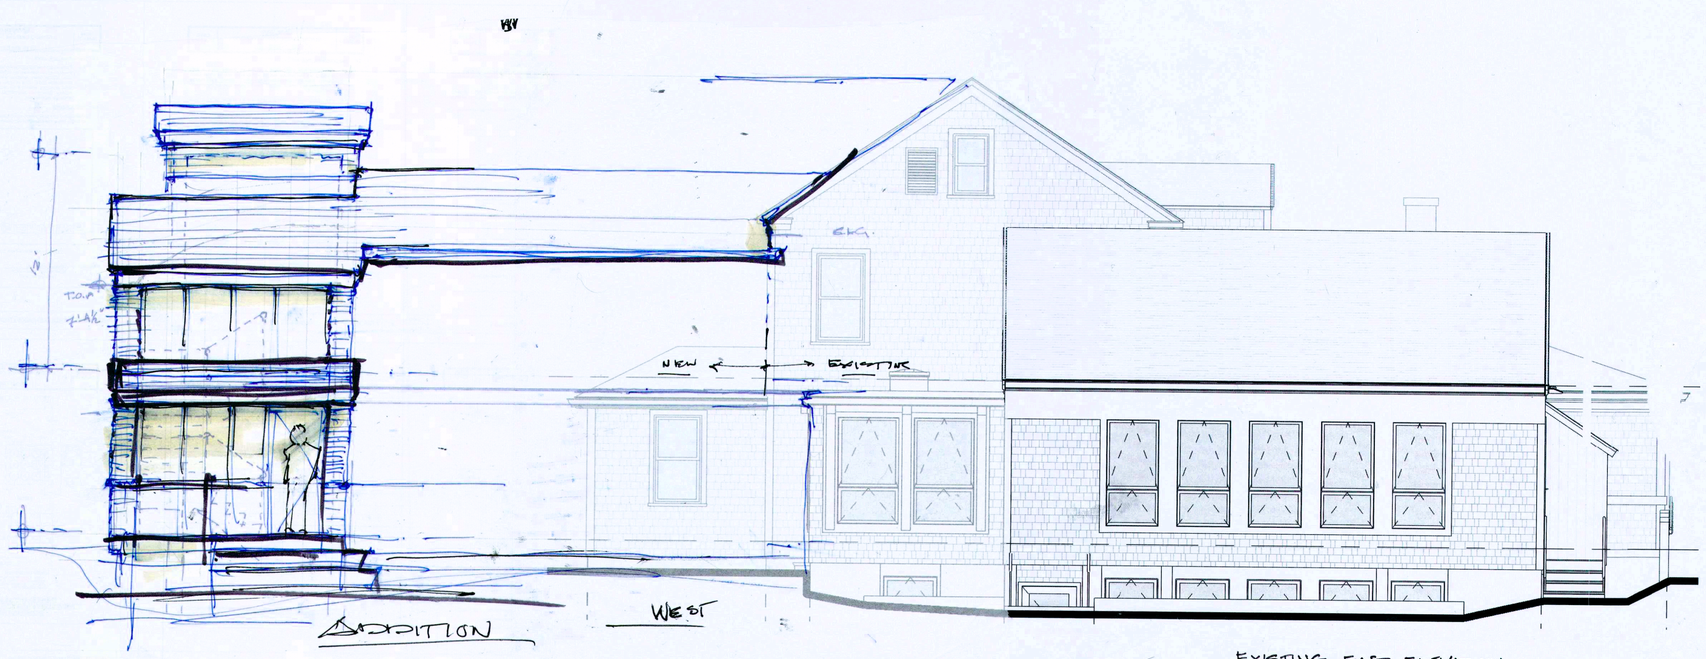

EXISTING EAST ELEVATION

HOWES HOUSE - W. TISBURY COA

1/4" = 1'-0"