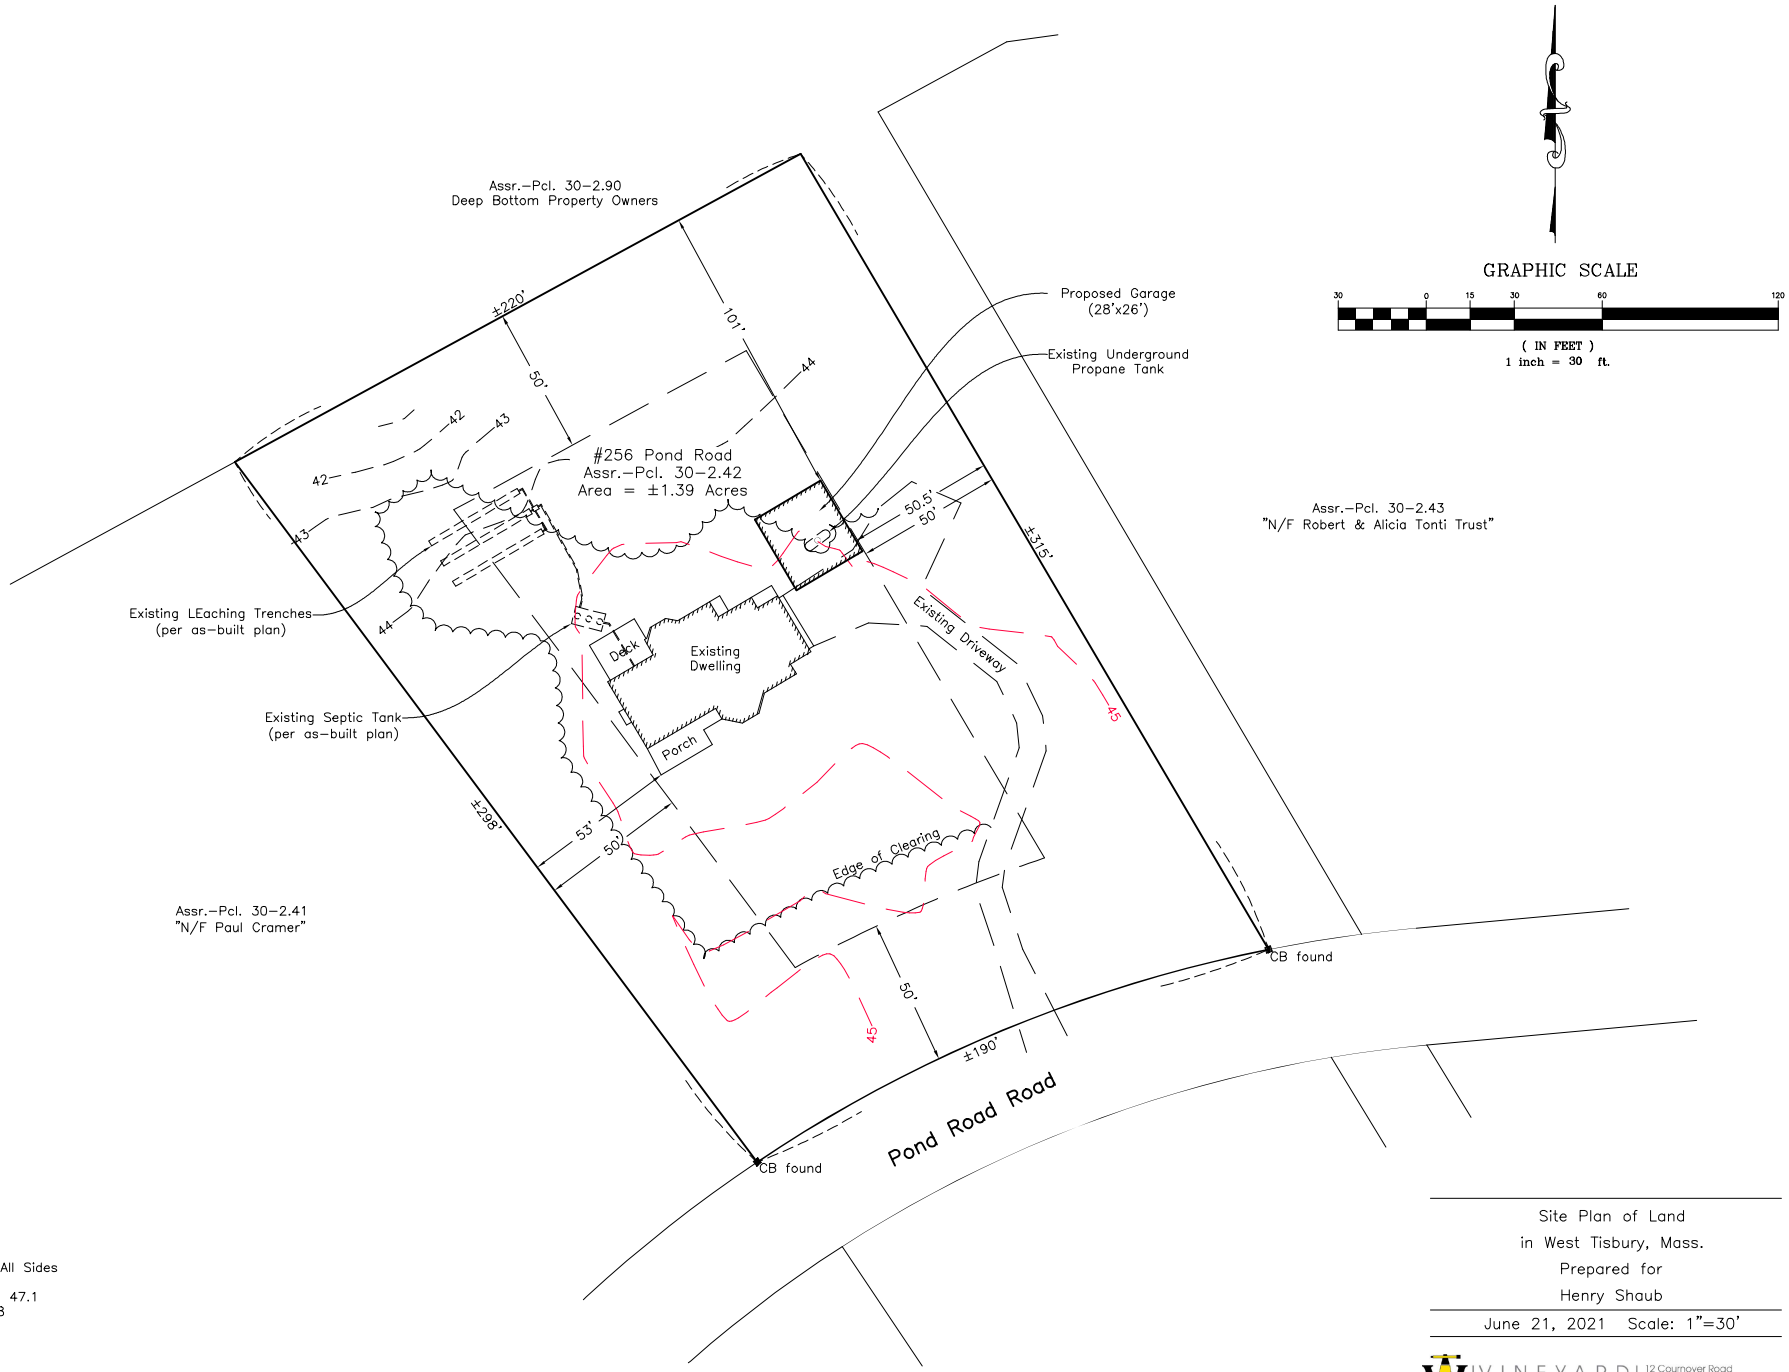

Zoning District: RU
Setbacks: 50' All Sides

First Floor Elevation 47.1
Ridge Elevation 74.8

Site Plan of Land
in West Tisbury, Mass.
Prepared for
Henry Shaub

June 21, 2021 Scale: 1"=30'

VINEYARD LAND SURVEYING & ENGINEERING PC
12 Cournoyer Road
P.O. Box 421
West Tisbury, MA 02575
P 508-693-3774 F 508-629-0440
VLSE.net

JOB NO. 748–42

s:\survey\7\748–42\carlson 748–42\748–42.dwg