LOT AREA IN WEST TISBURY =	44,180 SF
LOT AREA IN TISBURY =	13,751 SF
TOTAL LOT AREA =	**57,931 SF**

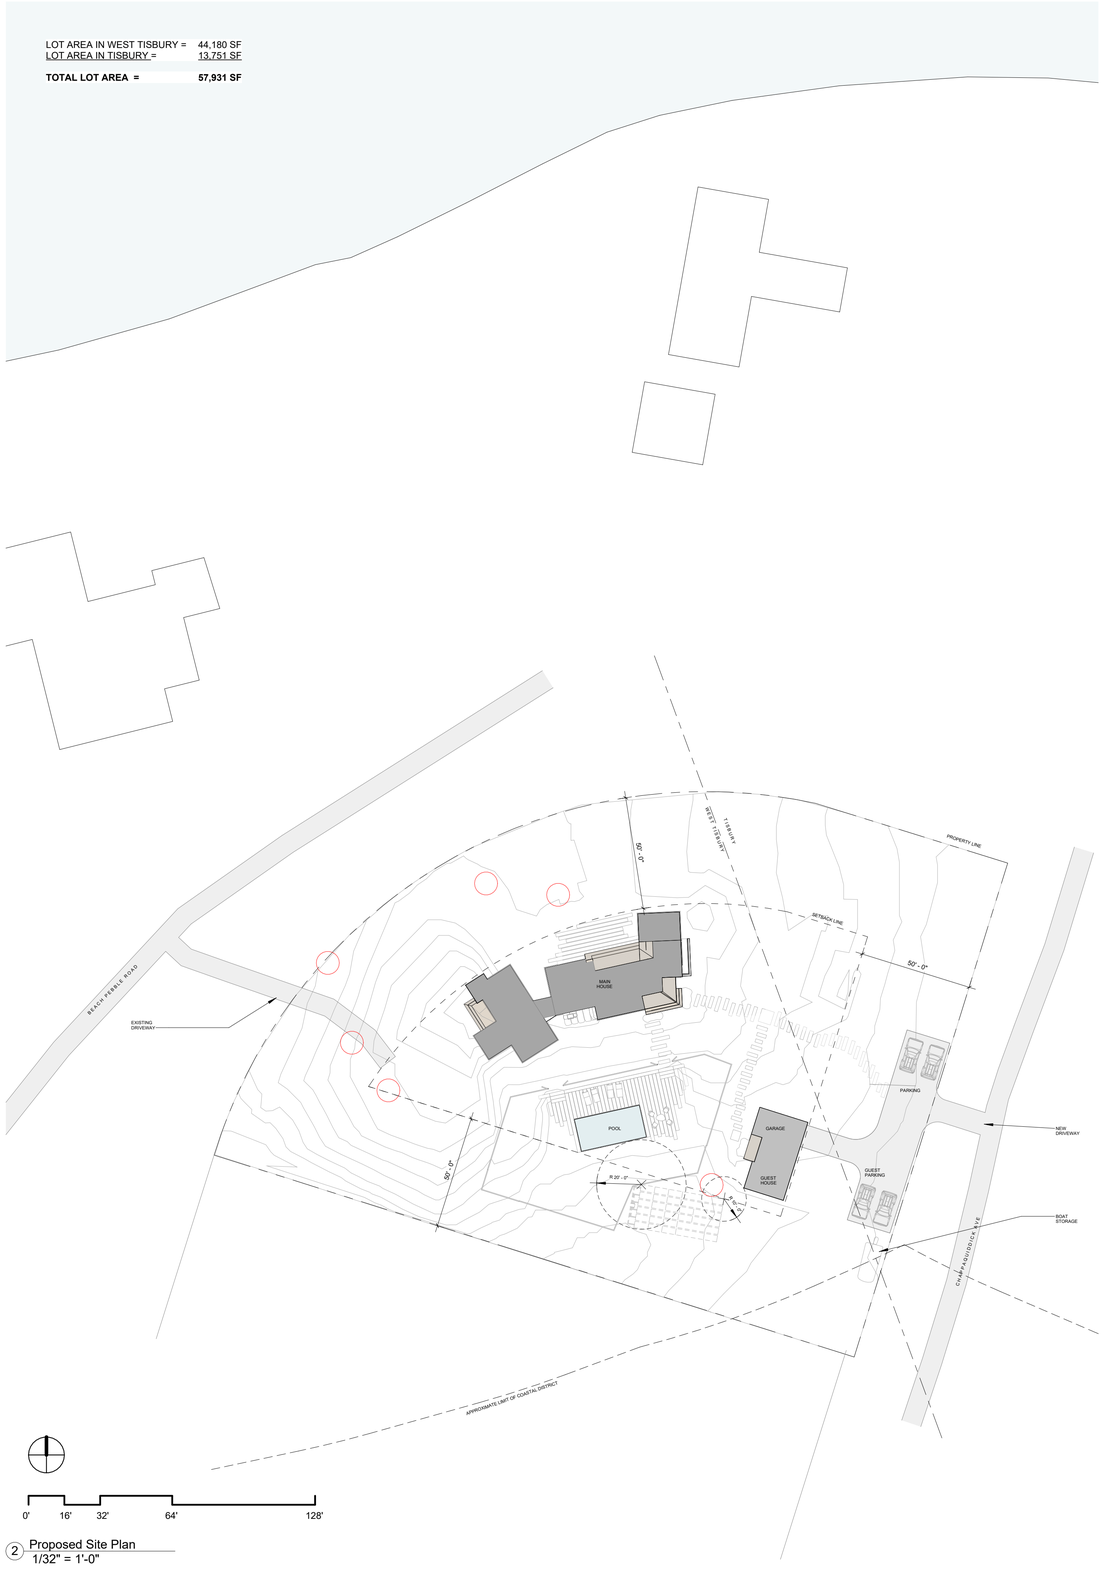

2 Proposed Site Plan
1/32" = 1'-0"

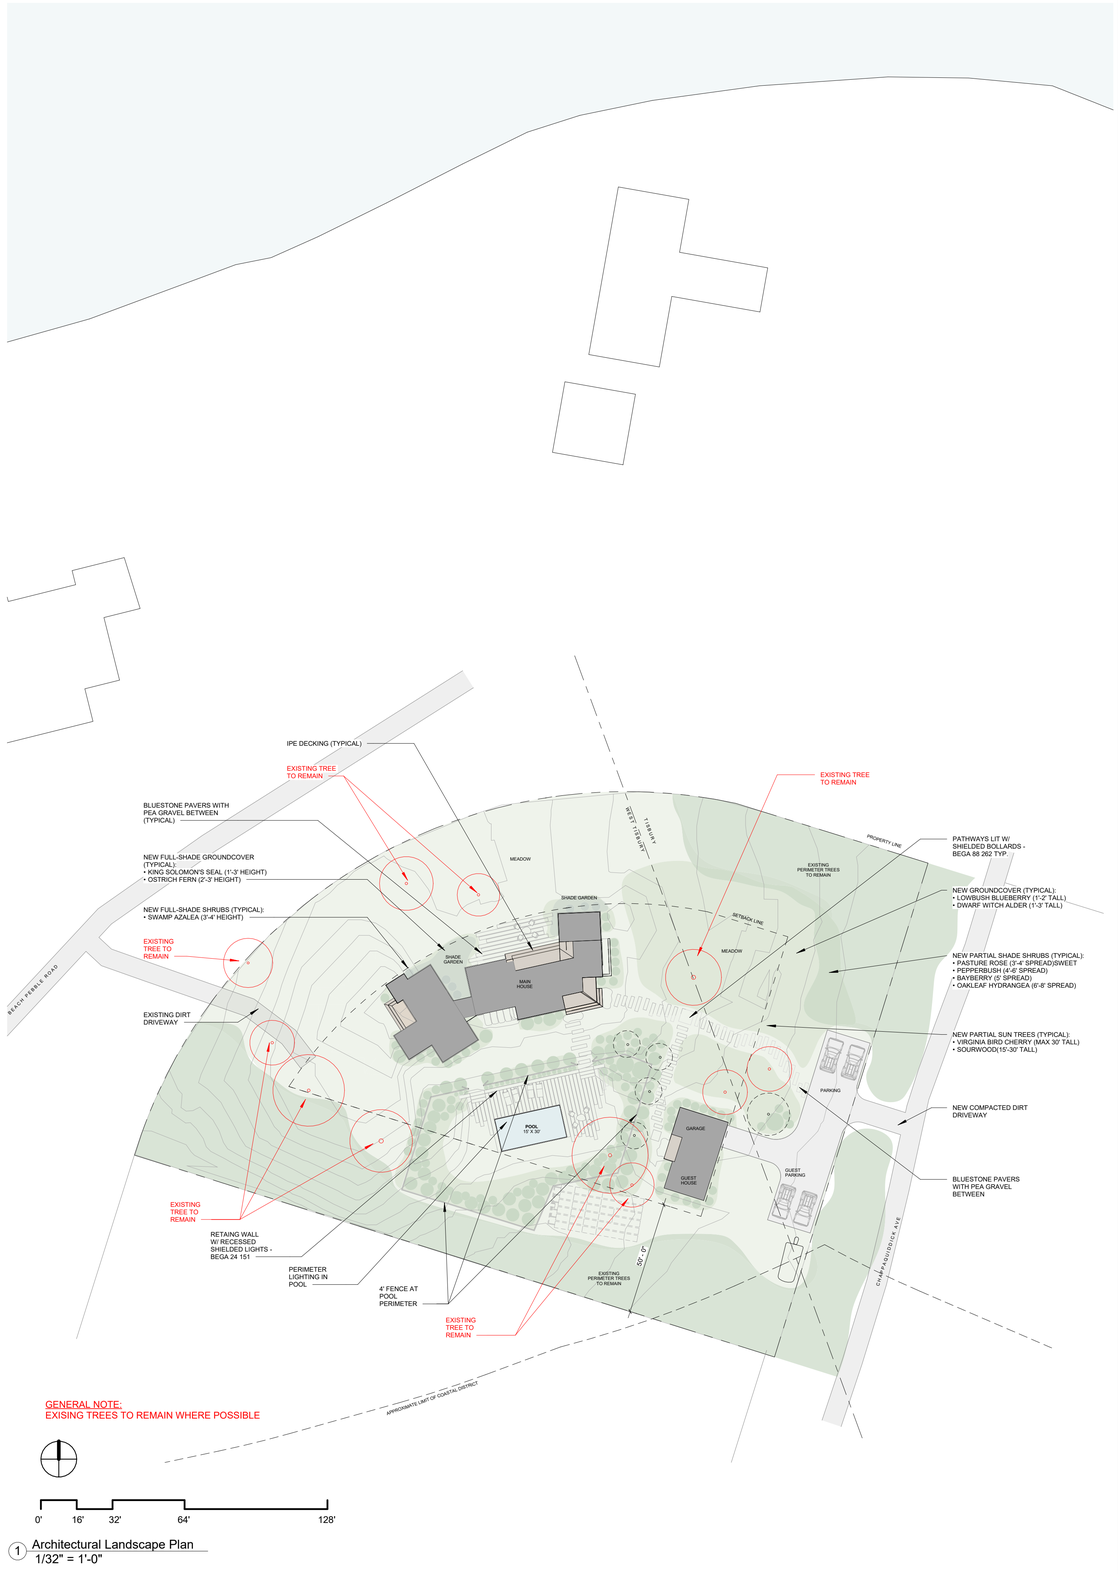

GENERAL NOTE:
EXISING TREES TO REMAIN WHERE POSSIBLE

1 Architectural Landscaping Plan
1/32" = 1'-0"

ISSUE	DATE

SCALE: 1/32" = 1'-0"
DATE: 10.27.2023
DRAWN BY: MLA

MOSKOW LINN ARCHITECTS, INC.
88 BROAD STREET, BOSTON, MA 02110
tel. 617.292.2000 fax. 617.426.4701
WWW.MOSKOWLINN.COM

Odenborg - Stupnitsky Residence

26 Chappaquiddick Ave, West Tisbury MA 02568

Site Plan & Architectural Landscaping Plan

A0.2

C:\Users\avernon\Documents\2023.10.27_26 chappaquiddick_AV.rvt
10/27/2023 1:42:11 PM