COPYRIGHT 2020 IKE KLIGERMAN BARKLEY ARCHITECTS, P.C.

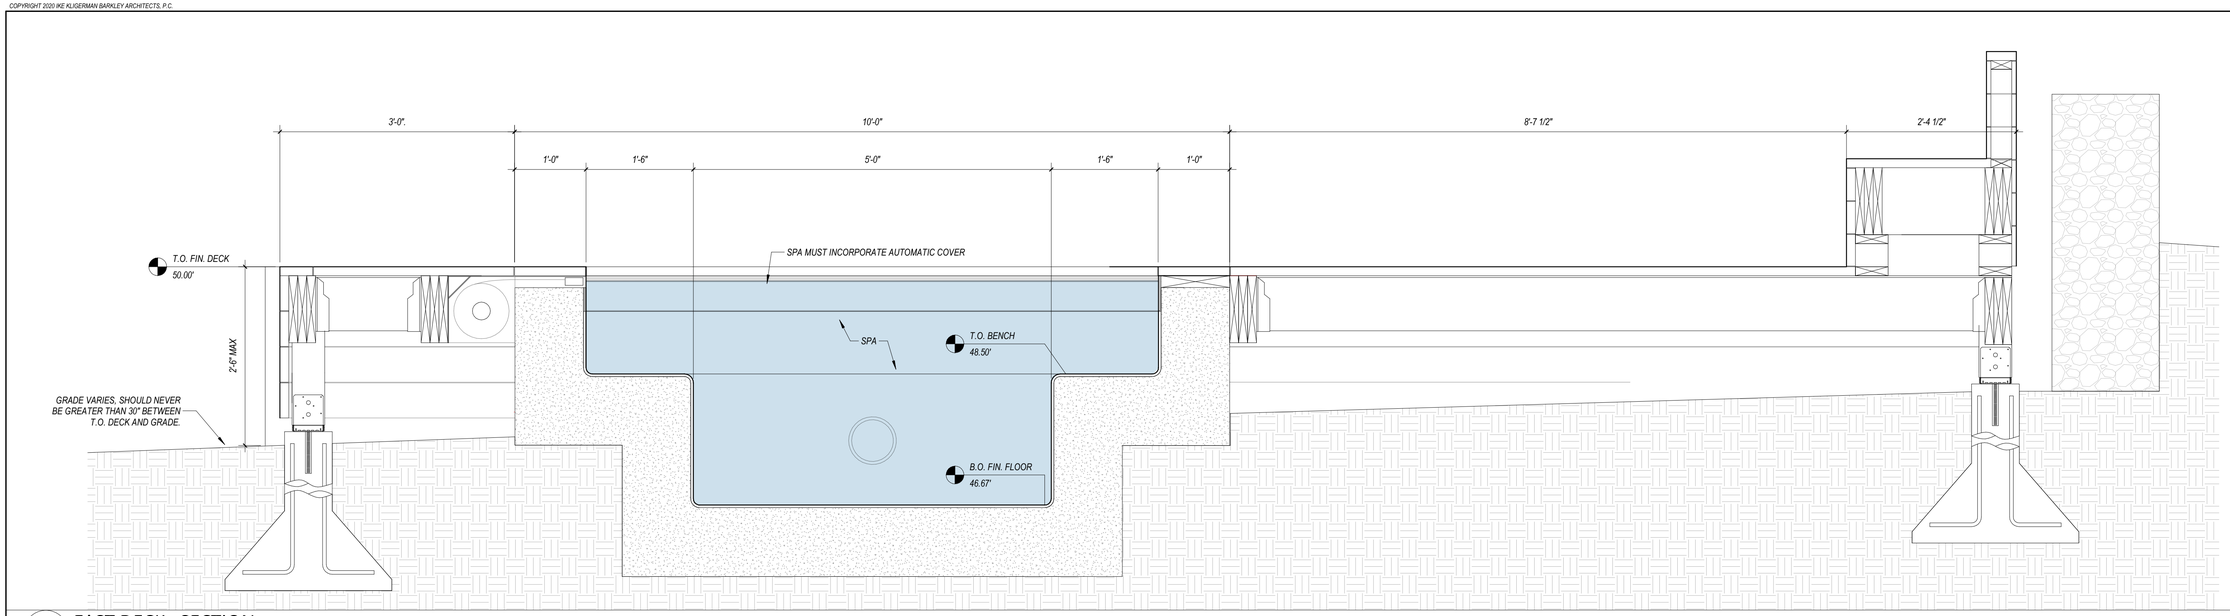

1 / A8.03 EAST DECK - SECTION
1" = 1'-0"

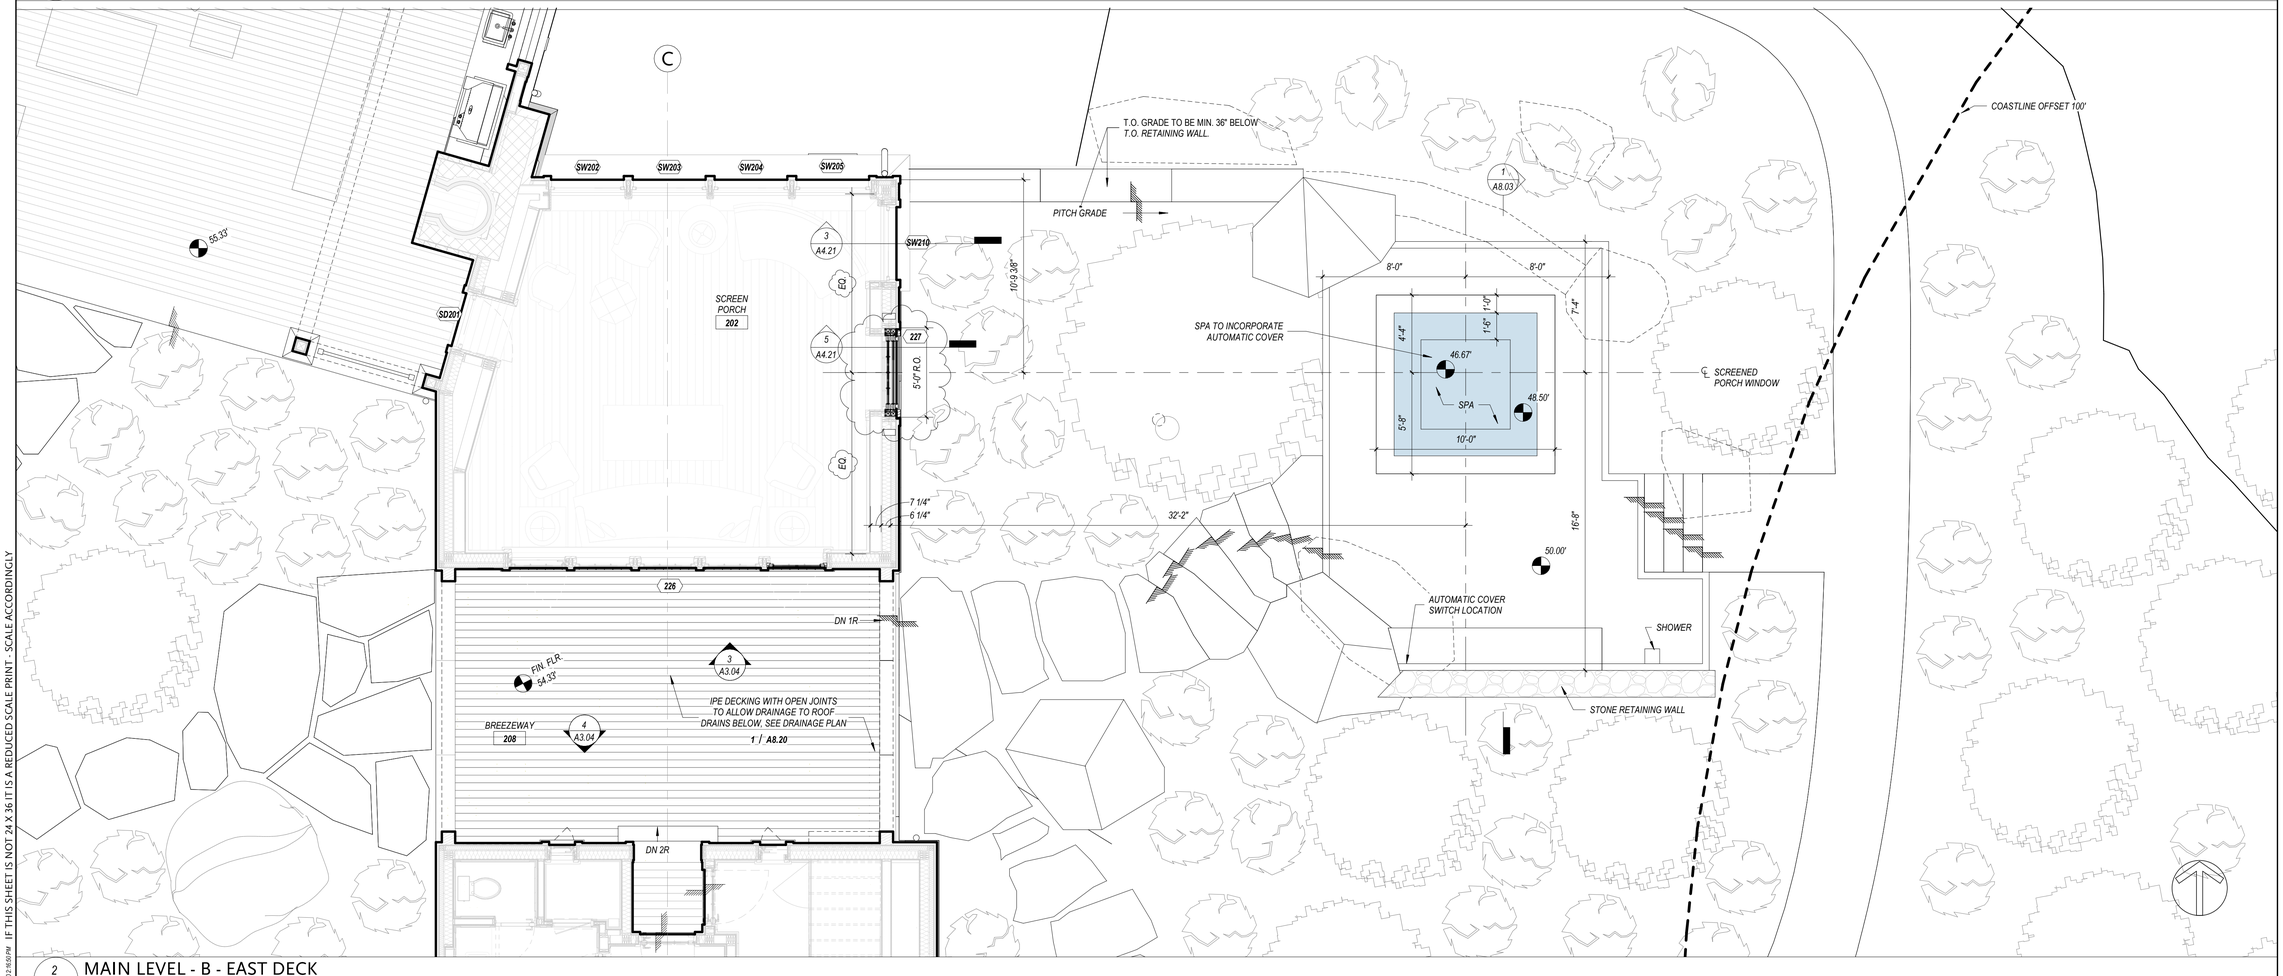

2 / A8.03 MAIN LEVEL - B - EAST DECK
1/4" = 1'-0"

10/16/2020 2:15:09 PM IF THIS SHEET IS NOT 24 X 36 IT IS A REDUCED SCALE PRINT - SCALE ACCORDINGLY

Ike Kligerman Barkley
330 West Forty-Second Street
New York, NY 10036
212 268 0128

COVE HOUSE
271 JOHN COTTLE ROAD, WEST TISBURY, MA 02575

DRAWING ISSUES

DESCRIPTION	DATE

REVISIONS

#	DESCRIPTION	DATE
1	REVISION #1	01/18/19
2	REVISION #2	02/15/19
3	REVISION #3	03/07/19
6	SKs	TBD

SEAL & SIGNATURE:

EXT. PLAN DETAILS - EAST DECK

As indicated

DATE:	10/16/2020
PROJECT No:	18006
DRAWING BY:	Author
CHK BY:	Checker
DWG No:	

A8.03