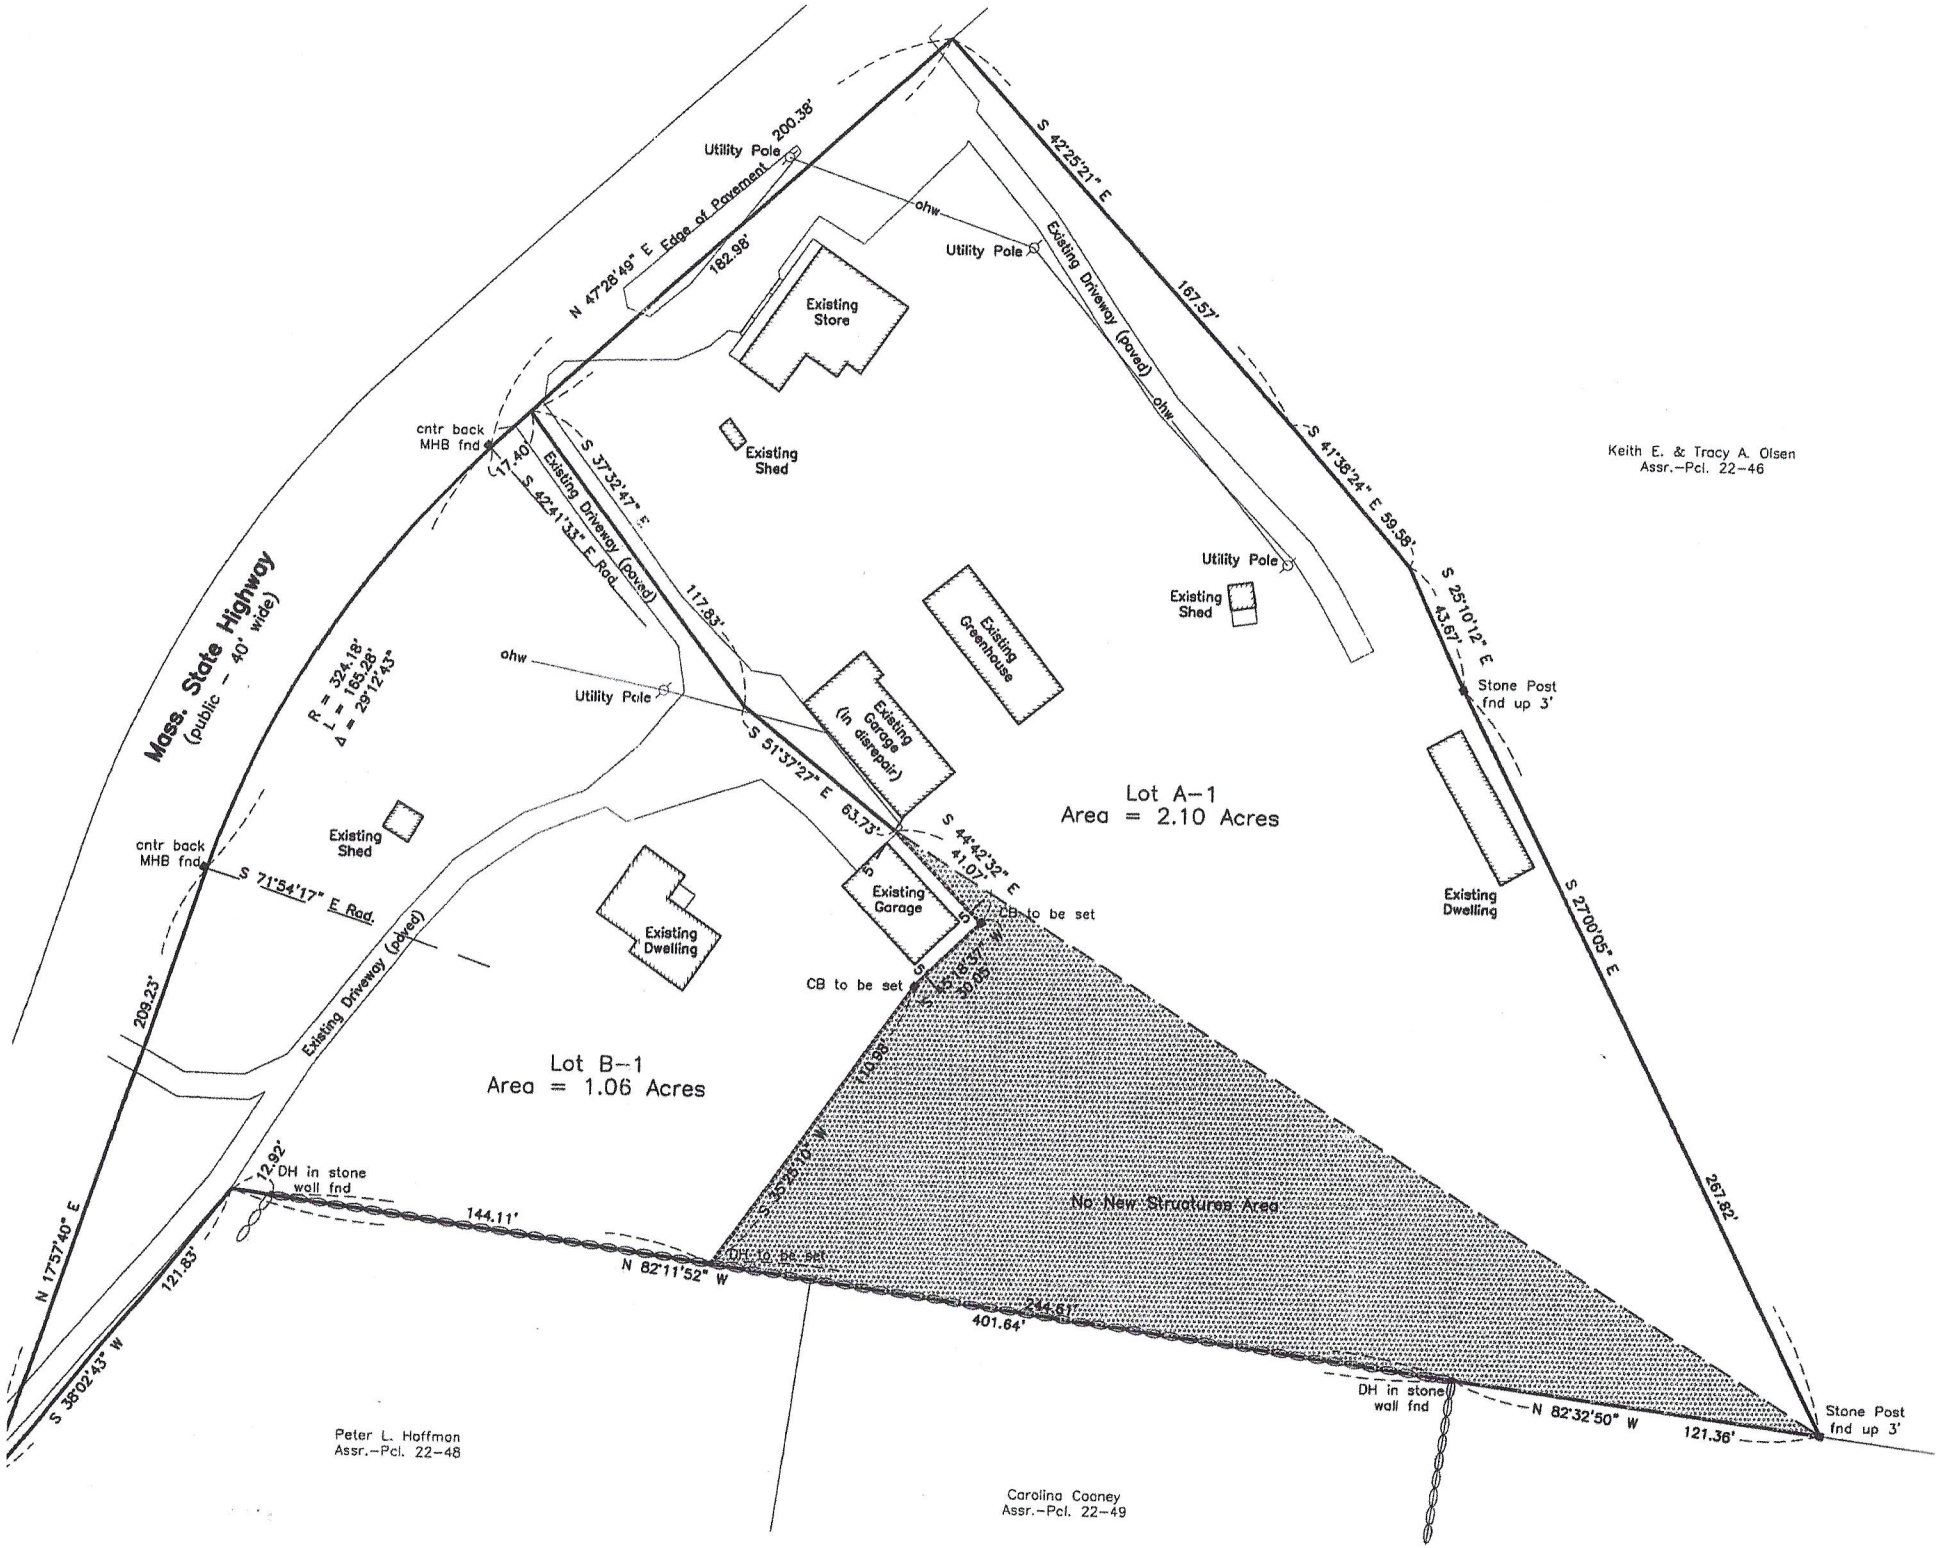
Mass. State Highway
(public – 40' wide)
N 47°28'49" E Edge of Pavement
182.98'
Utility Pole
200.38'
ohw
Utility Pole
S 42°25'21" E
167.57'
Existing Driveway (paved)
ohw
S 41°36'24" E 59.58'
S 25°10'12" E
43.67'
Stone Post
fnd up 3'
S 27°00'05" E
267.82'
Keith E. & Tracy A. Olsen
Assr.–Pcl. 22–46
Existing Store
Existing Shed
cntr back
MHB fnd
17.40'
S 37°32'47" E
Existing Driveway (paved)
S 42°41'33" E Rod
117.83'
R = 324.18'
L = 165.28'
Δ = 29°12'43"
ohw
Utility Pole
Existing Greenhouse
Utility Pole
Existing Shed
Existing Garage
(in disrepair)
S 51°37'27" E
63.73'
S 44°42'32" E
41.07'
Lot A–1
Area = 2.10 Acres
Existing Dwelling
CB to be set
S 45°18'37" W
39.69'
CB to be set
cntr back
MHB fnd
S 71°54'17" E Rod
Existing Shed
Existing Dwelling
Existing Driveway (paved)
209.23'
N 17°57'40" E
121.83'
S 36°02'43" W
Lot B–1
Area = 1.06 Acres
12.92'
DH in stone
wall fnd
144.11'
N 82°11'52" W
DH to be set
S 36°36'10" W
110.98'
No New Structures Area
244.61'
401.64'
DH in stone
wall fnd
N 82°32'50" W
121.36'
Stone Post
fnd up 3'
Peter L. Hoffman
Assr.–Pcl. 22–48
Carolina Cooney
Assr.–Pcl. 22–49