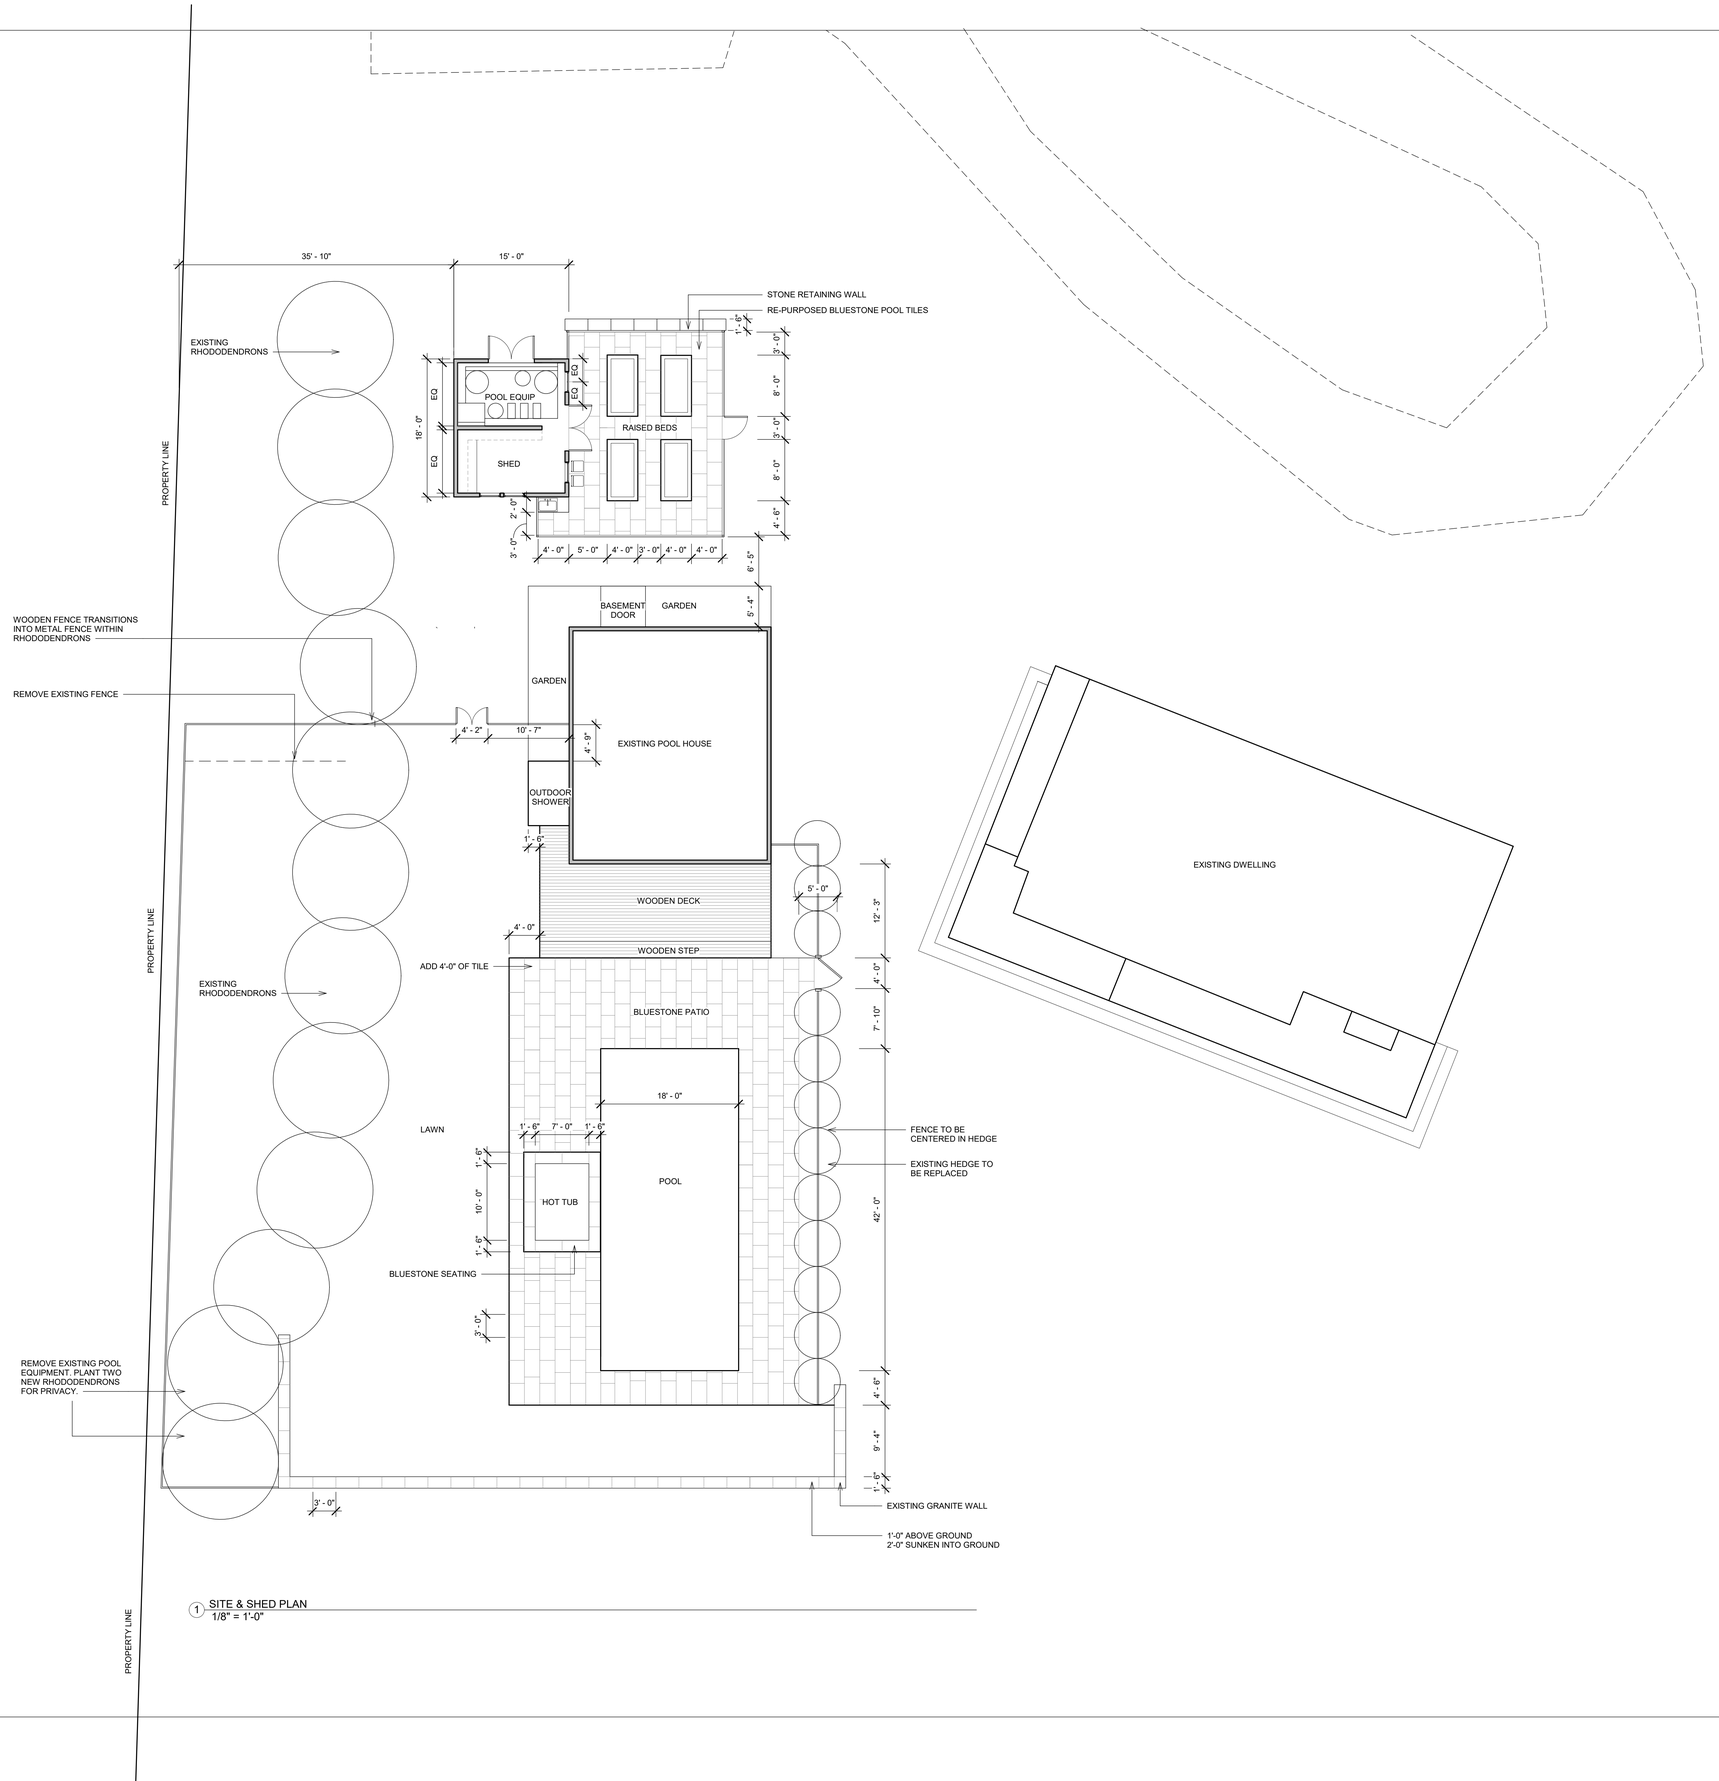

1 SITE & SHED PLAN
1/8" = 1'-0"

VINEYARD GARDENS

www.vineyardgardens.net

LANDSCAPE DESIGNER
Chuck Wiley
484 State Rd. West Tisbury, MA 02575
(508) 693-8512
chuck@vineyardgardens.net

Karen Blackerby Logan
278 Capisic St. Portland, ME 04102
(858) 405-7500
karenblackerby@gmail.com

No.	Description	Date

CARNEY RESIDENCE

80 Plum Rd West Tisbury MA

SITE PLAN & SHED PLAN

Project Number	Project Number
Date	9/26/2023
Drawn By	KBL
Checked By	CW

A100

Scale 1/8" = 1'-0"

9/26/2023 5:05:31 PM