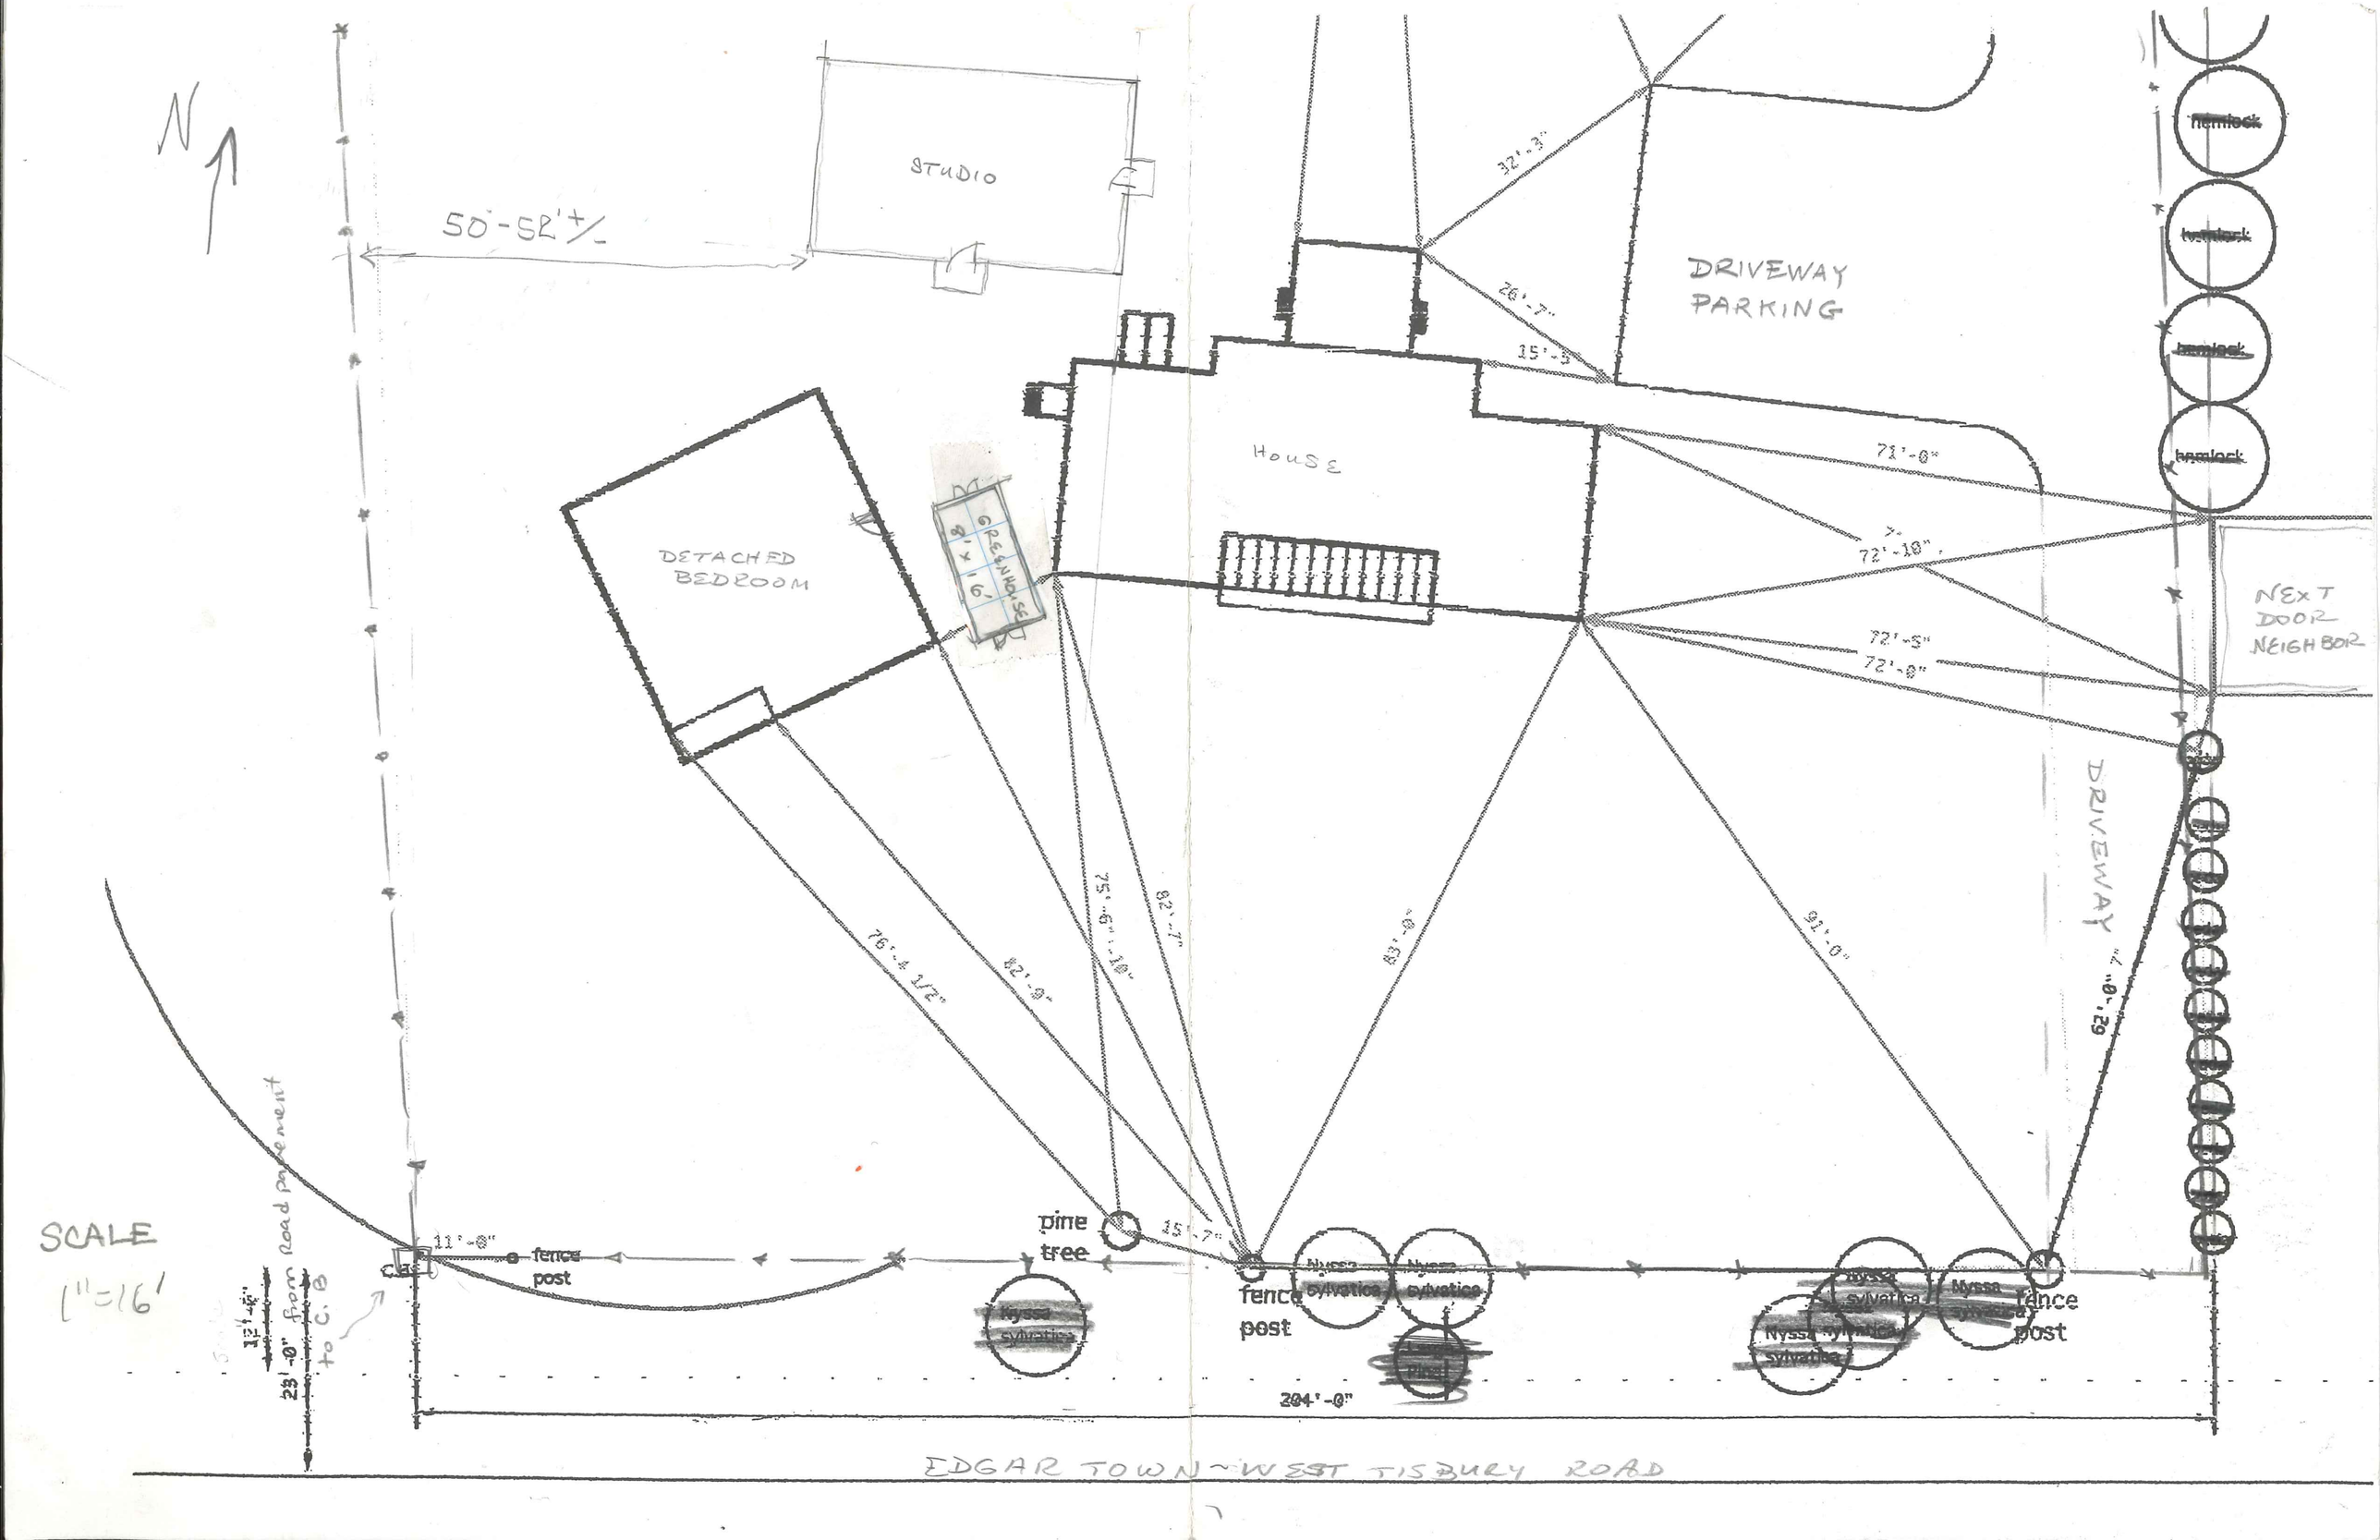
N
STUDIO
50'-52'+/-
DRIVEWAY PARKING
32'-3"
26'-7"
15'-5"
HOUSE
71'-0"
72'-10"
72'-5"
72'-0"
NEXT DOOR NEIGHBOR
DETACHED BEDROOM
GREENHOUSE 8' x 16'
76'-4 1/2"
82'-9"
75'-6"-10"
82'-7"
83'-0"
91'-0"
DRIVEWAY
62'-0"-7"
SCALE
1"=16'
12'-6"
23'-0" from road pavement to C.B.
11'-0"
fence post
pine tree
15'-7"
fence post
Nyssa sylvatica
Nyssa sylvatica
Nyssa sylvatica
Nyssa sylvatica
Nyssa sylvatica
fence post
204'-0"
EDGAR TOWN ~ WEST TISBURY ROAD