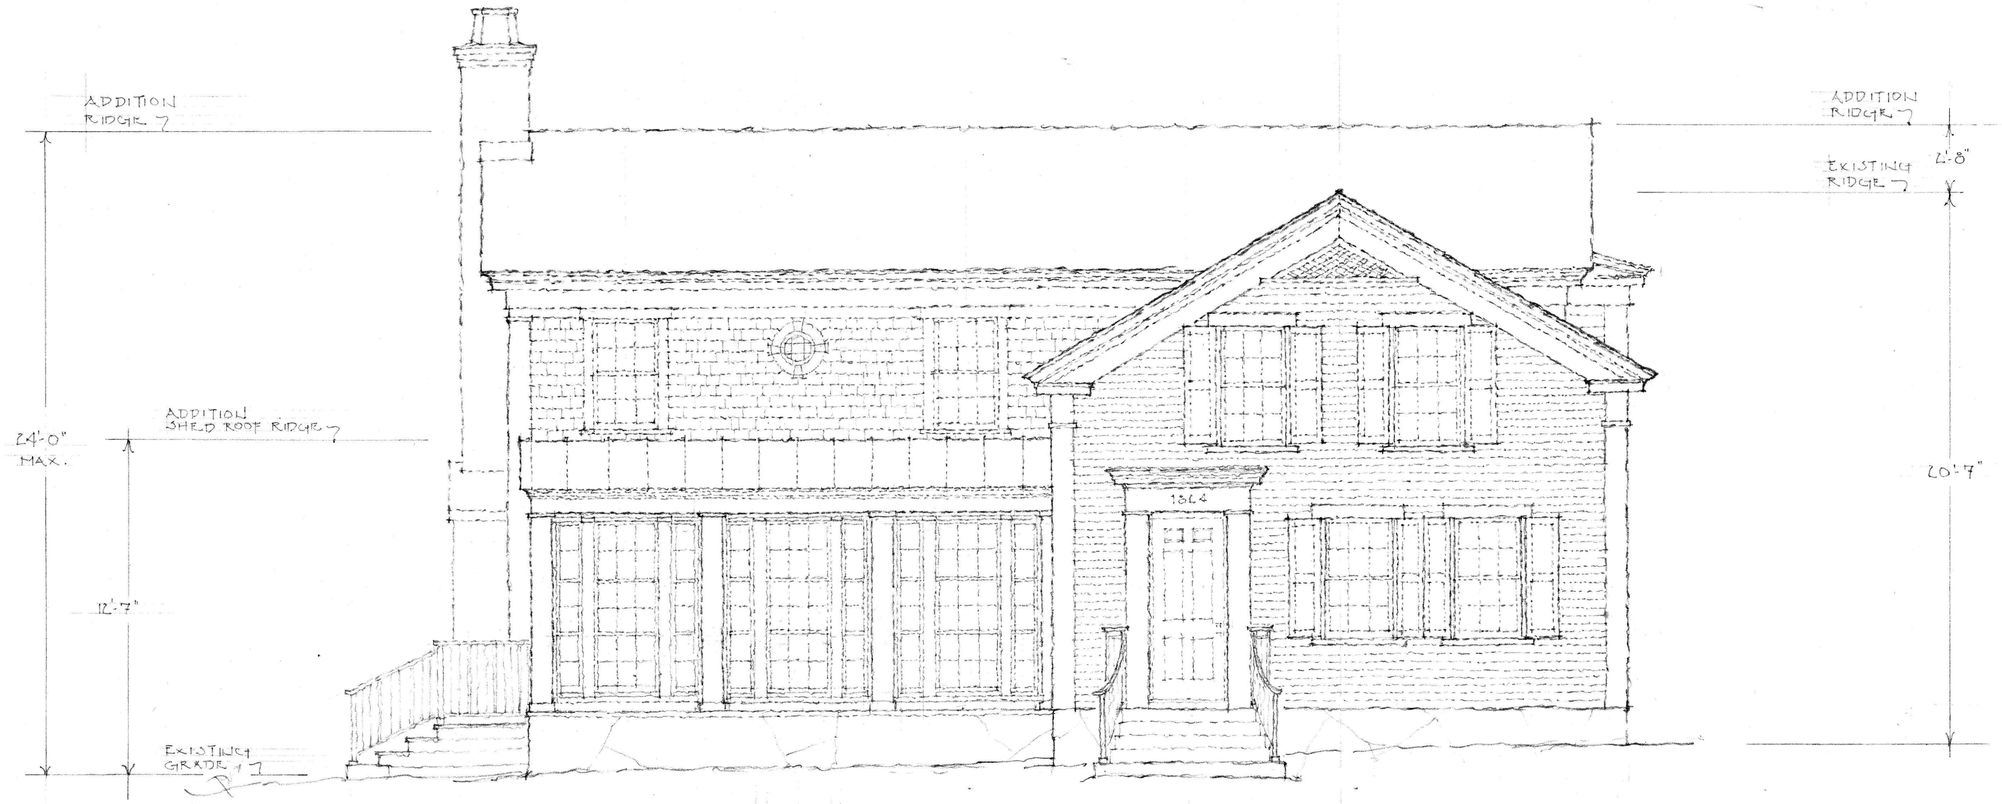

SOUTH - EAST ELEVATION

STONE & LEVINE RESIDENCE - 671 STATE ROAD

1/4" = 1'-0"

JOSEPH W. DICK - ARCHITECTURE - INC.

JOSEPHWDICK.COM

08/01/22
12/12/22
01/09/23
05/24/23