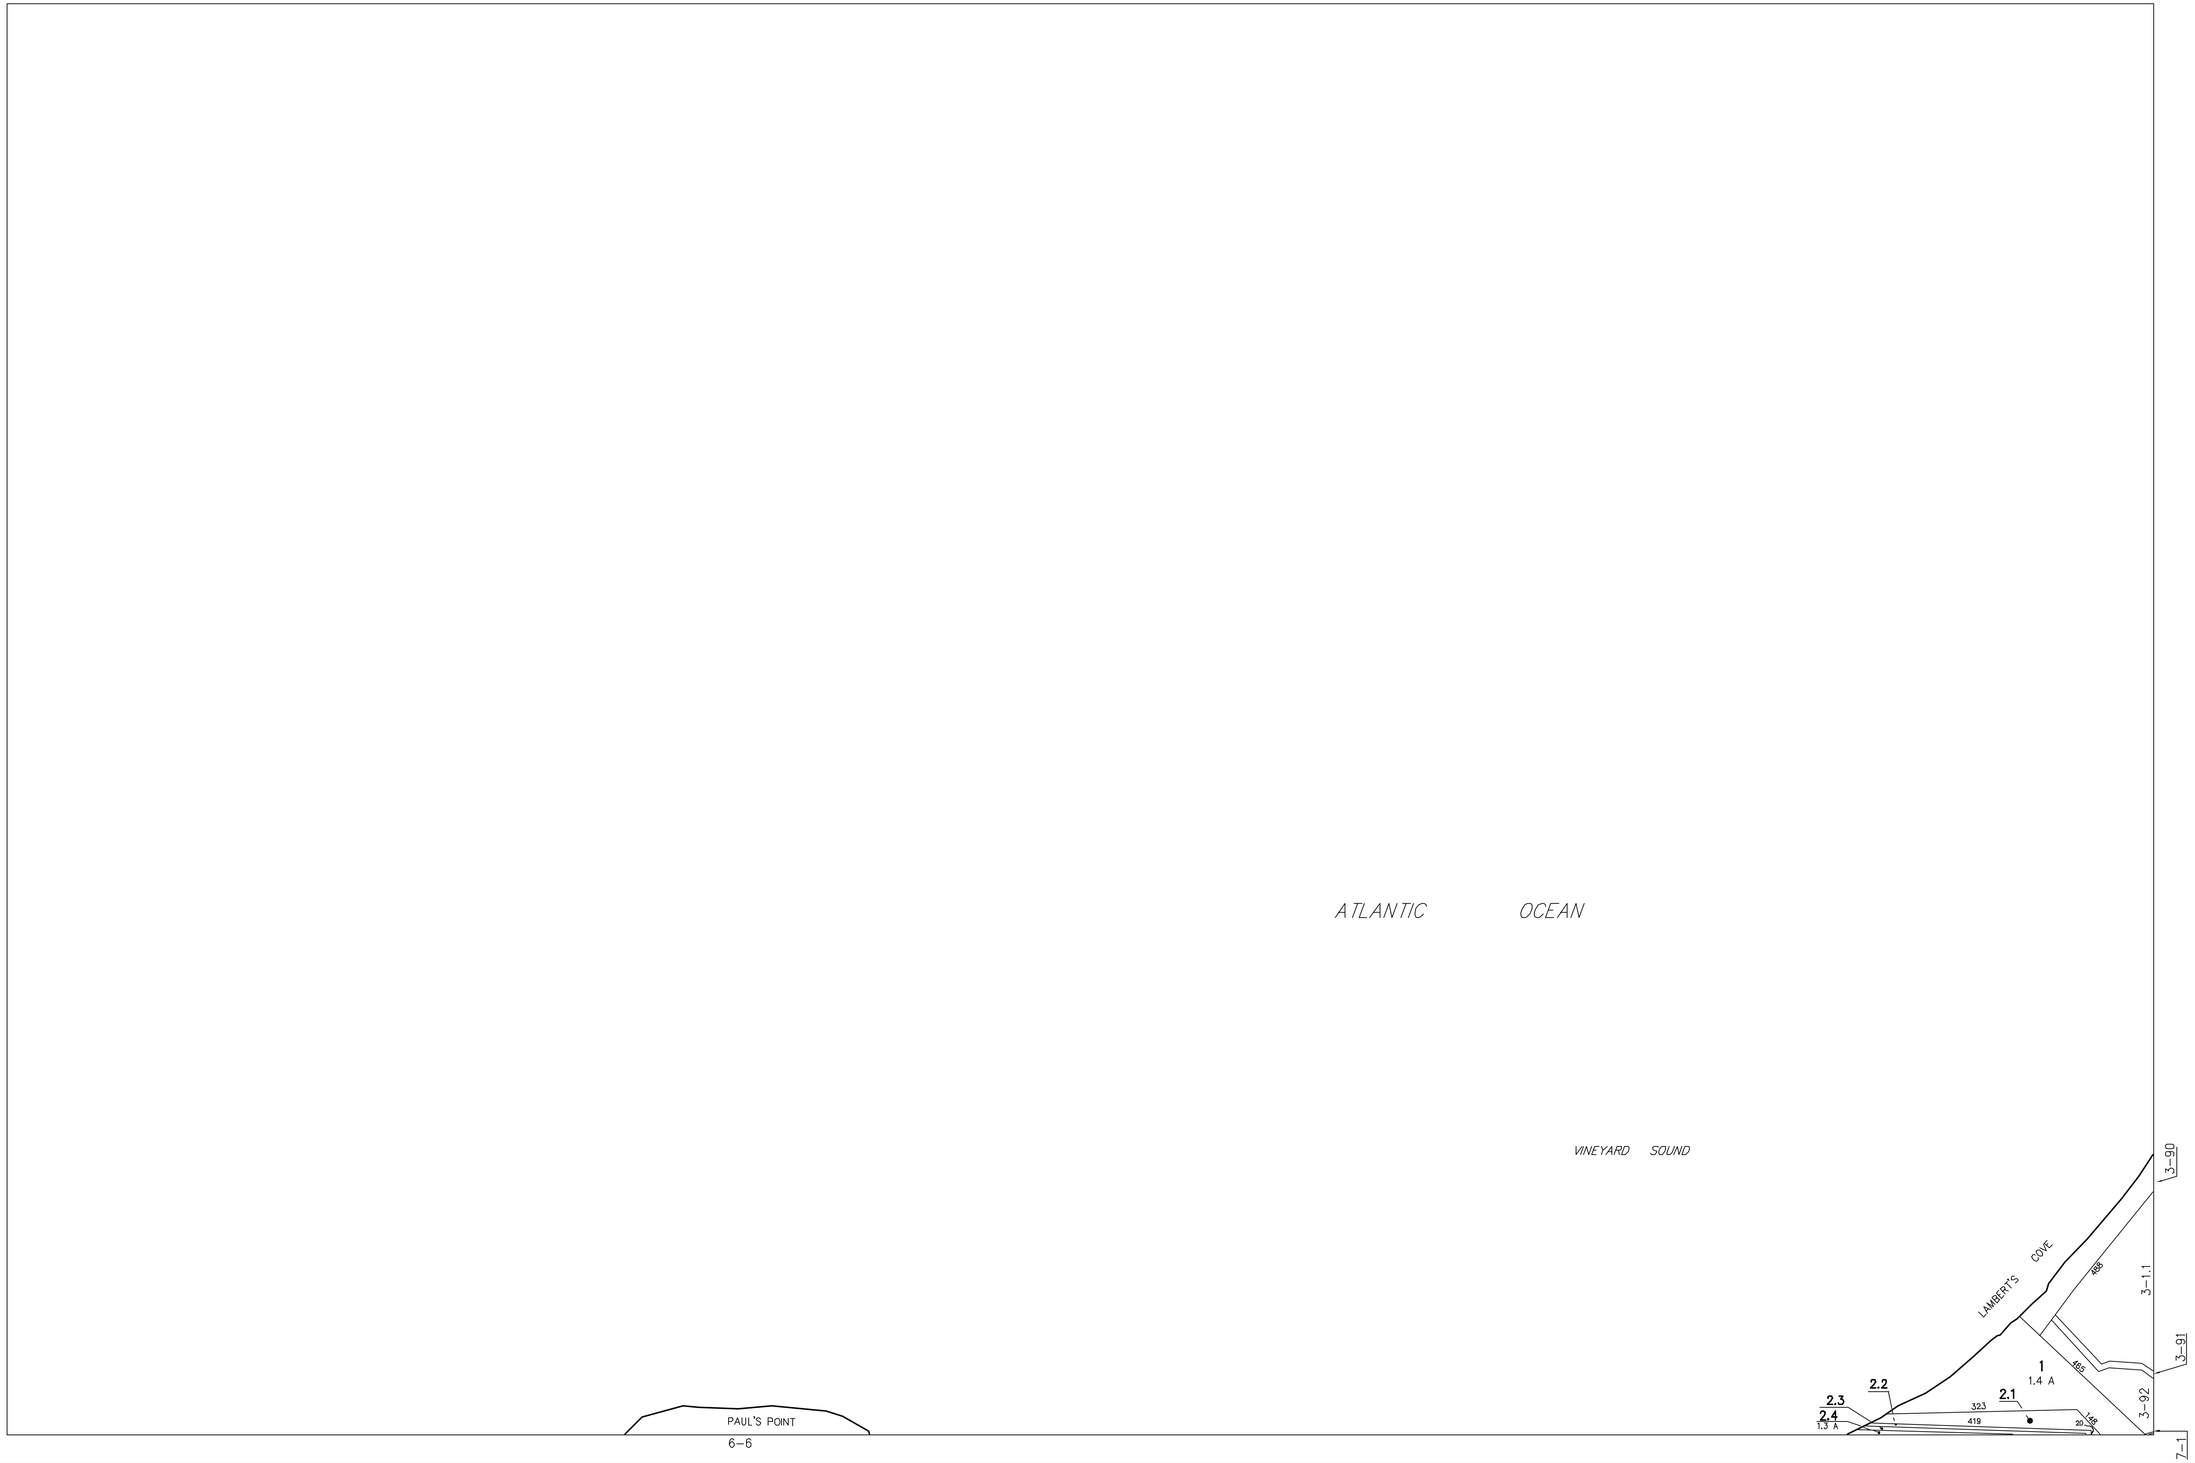

THIS MAP IS FOR ASSESSMENT PURPOSES. IT IS NOT VALID FOR LEGAL DESCRIPTION OR CONVEYANCE.

THE HORIZONTAL DATUM IS THE MASSACHUSETTS STATE PLANE COORDINATE SYSTEM, NAD 83.

ORIGINAL MAPS PREPARED BY SCHOFIELD BROTHERS INC., VINEYARD HAVEN, MASSACHUSETTS.

DIGITIZED, REVISED AND REPRINTED IN 2009 BY

CARTOGRAPHIC ASSOC. INC.

PROFESSIONAL GIS CONSULTANTS

MUNICIPAL MAPPING – GIS – PUBLIC WORKS INFORMATION MANAGEMENT

11 PLEASANT STREET, LITTLETON, NEW HAMPSHIRE 03561

(603)444–6768 – 1(800)322–4540 – FAX (603)444–1366 – WWW.CAI-INFO.COM

LEGEND

ACREAGE . . . . . A

RECORD DIMENSION . . . . . ,100

SCALED DIMENSION . . . . . ,100 S

WATER . . . . . W

ZONE LIMIT . . . . . .

RIGHT OF WAY/ACCESS . . . . R/W

COMMON OWNERSHIP . . . . . .

WETLANDS . . . . . .

SCALE 1" = 200'

FEET 100 0 200 400 600

.25 0 .25 .5 .75

METERS

REVISED TO :

PROPERTY MAPS

WEST TISBURY

MASSACHUSETTS

INDEX DIAGRAM

GN

3

5 6 7

MAP NO.

4