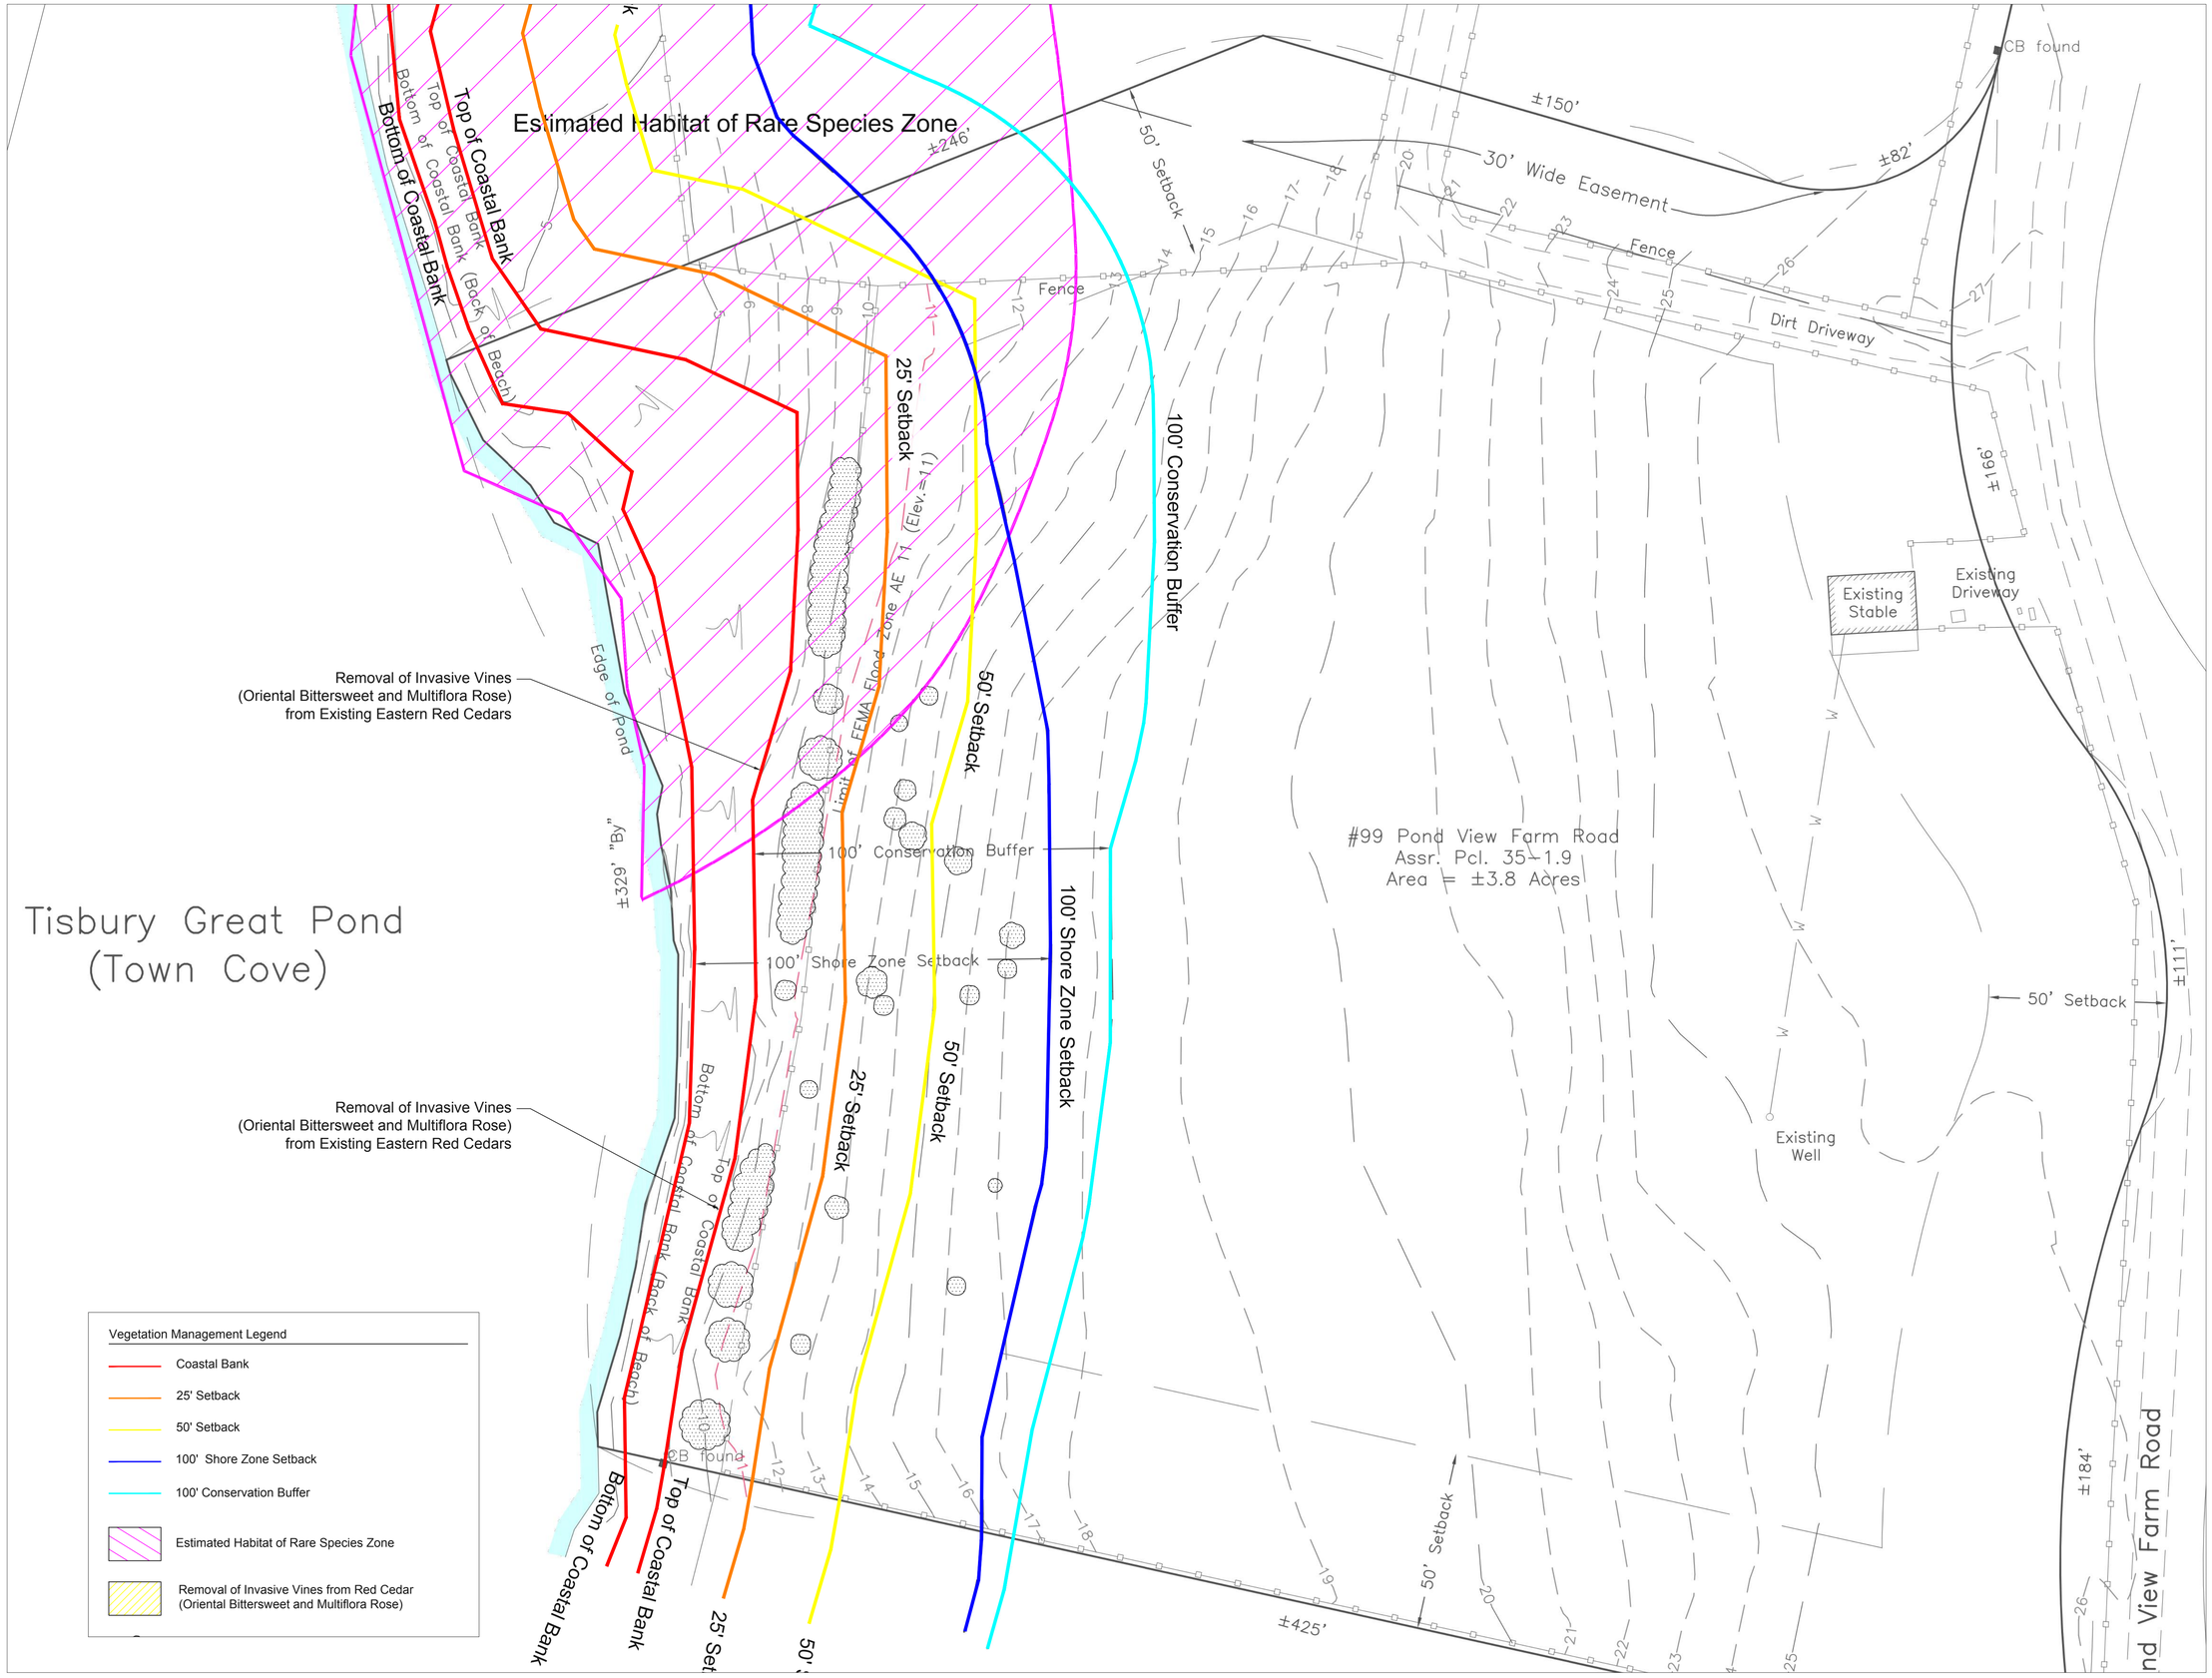

Teles Landscaping
p. 508.818.8989
P.O. Box 3761 Edgatown, MA 02539

99 Pond View Farm Road
West Tisbury, MA

Date: 10.26.2018
Revised: 11.27.2018

Scale: 1" = 20'

Vegetation Management Plan