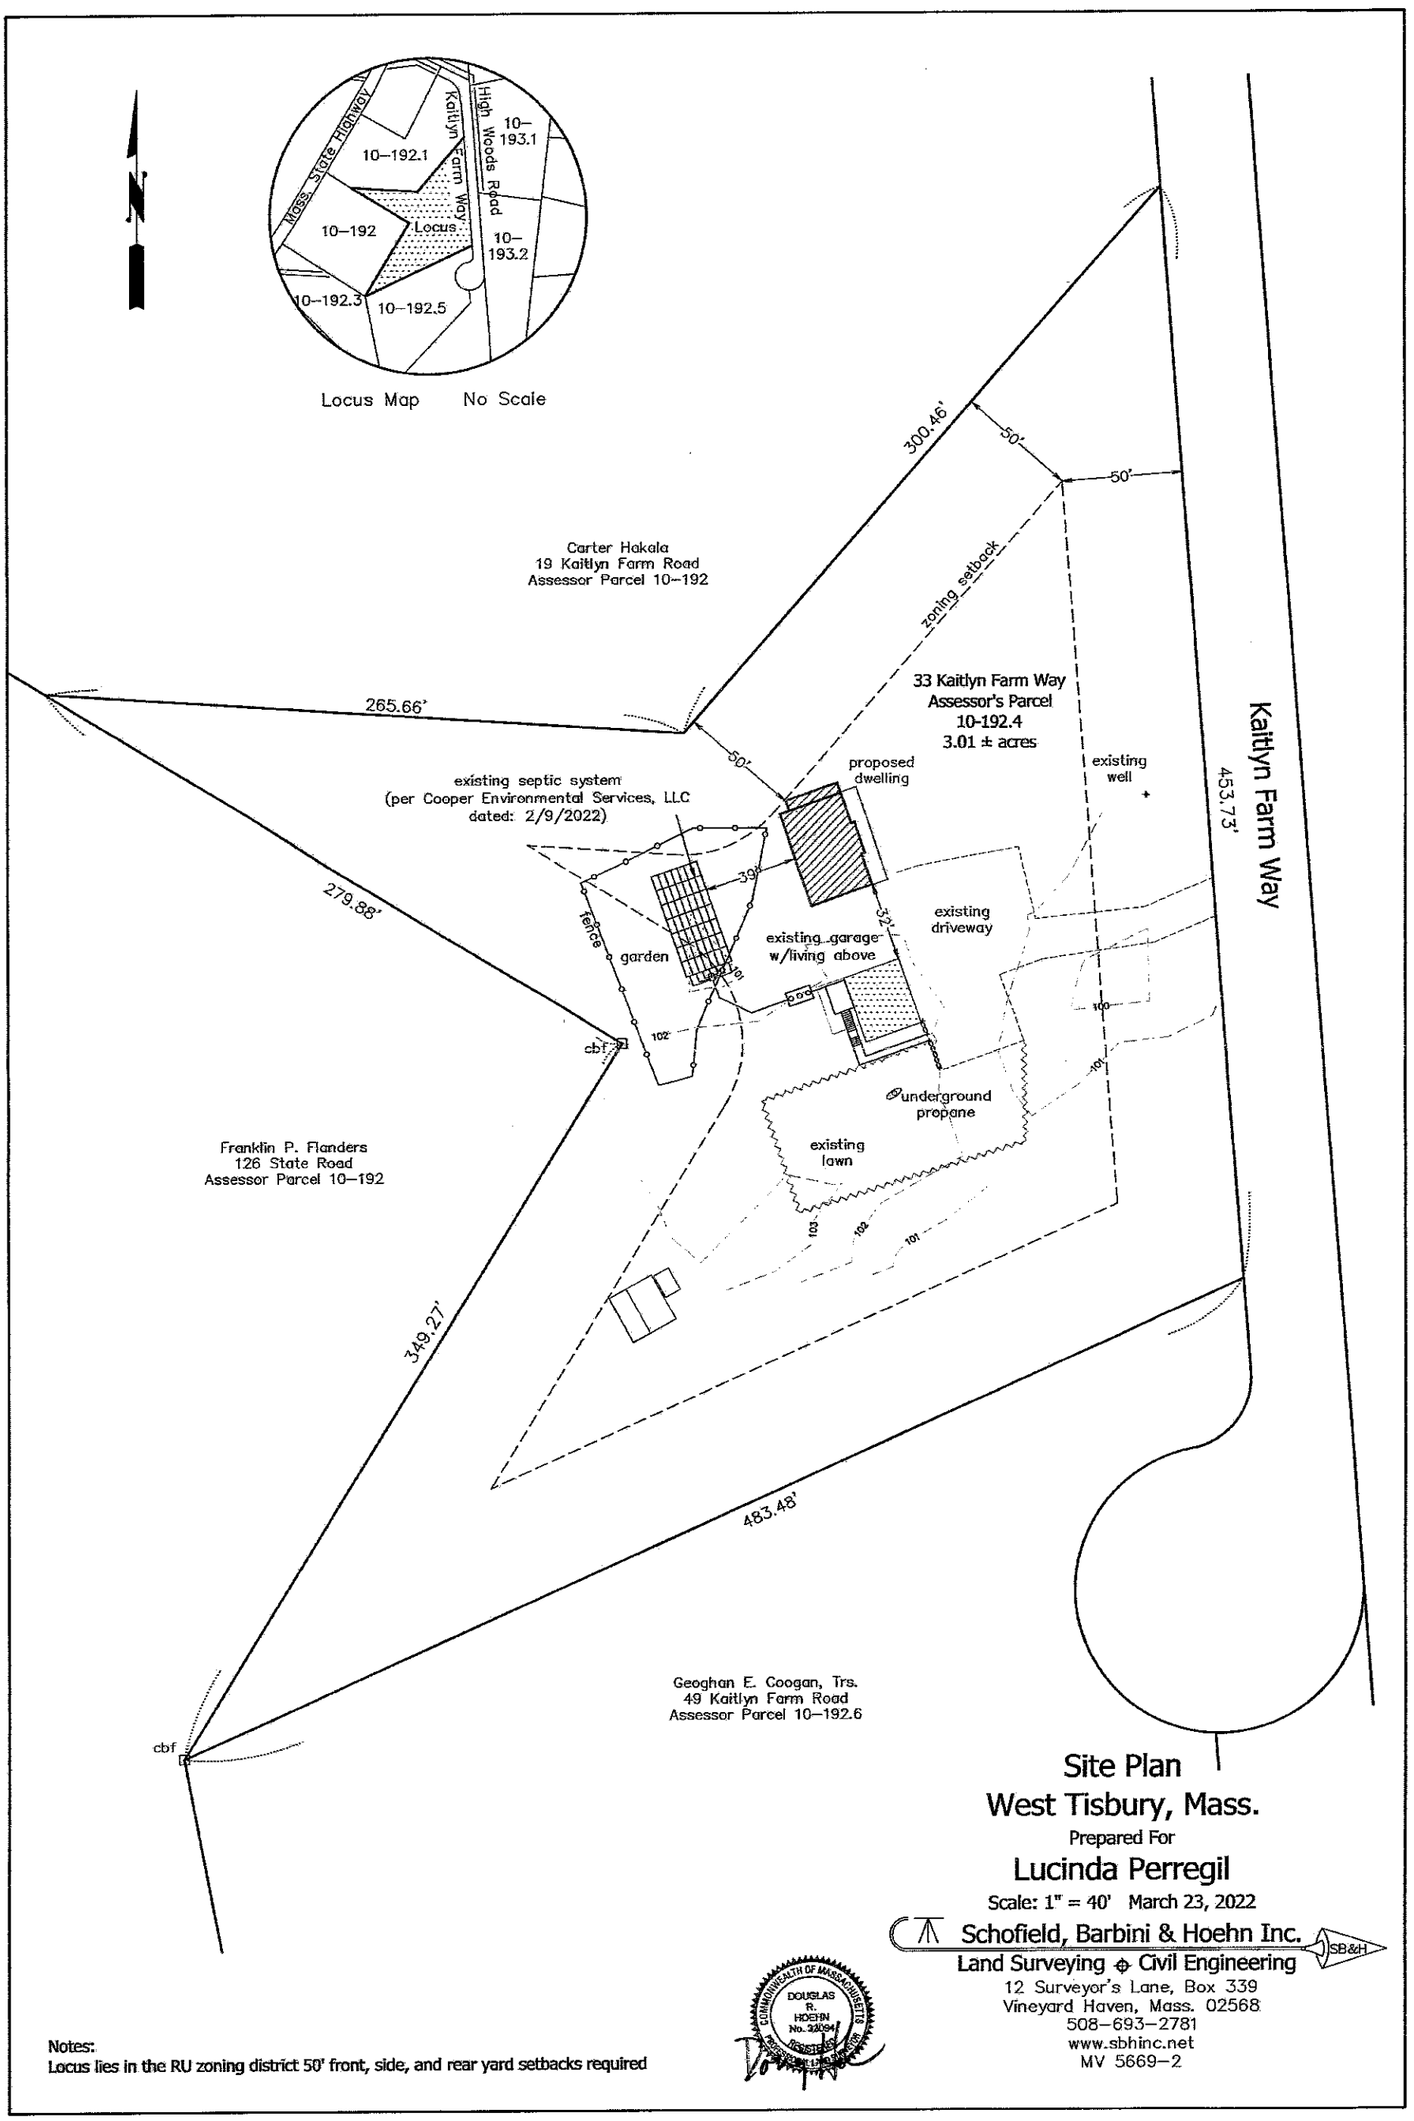

Site Plan
West Tisbury, Mass.

Prepared For

Lucinda Perregil

Scale: 1" = 40' March 23, 2022

Schofield, Barbini & Hoehn Inc.
Land Surveying ✦ Civil Engineering
12 Surveyor's Lane, Box 339
Vineyard Haven, Mass. 02568
508–693–2781
www.sbhinc.net
MV 5669–2

COMMONWEALTH OF MASSACHUSETTS
DOUGLAS R. HOEHN
No. 32094
REGISTERED PROFESSIONAL LAND SURVEYOR

Notes:
Locus lies in the RU zoning district 50' front, side, and rear yard setbacks required