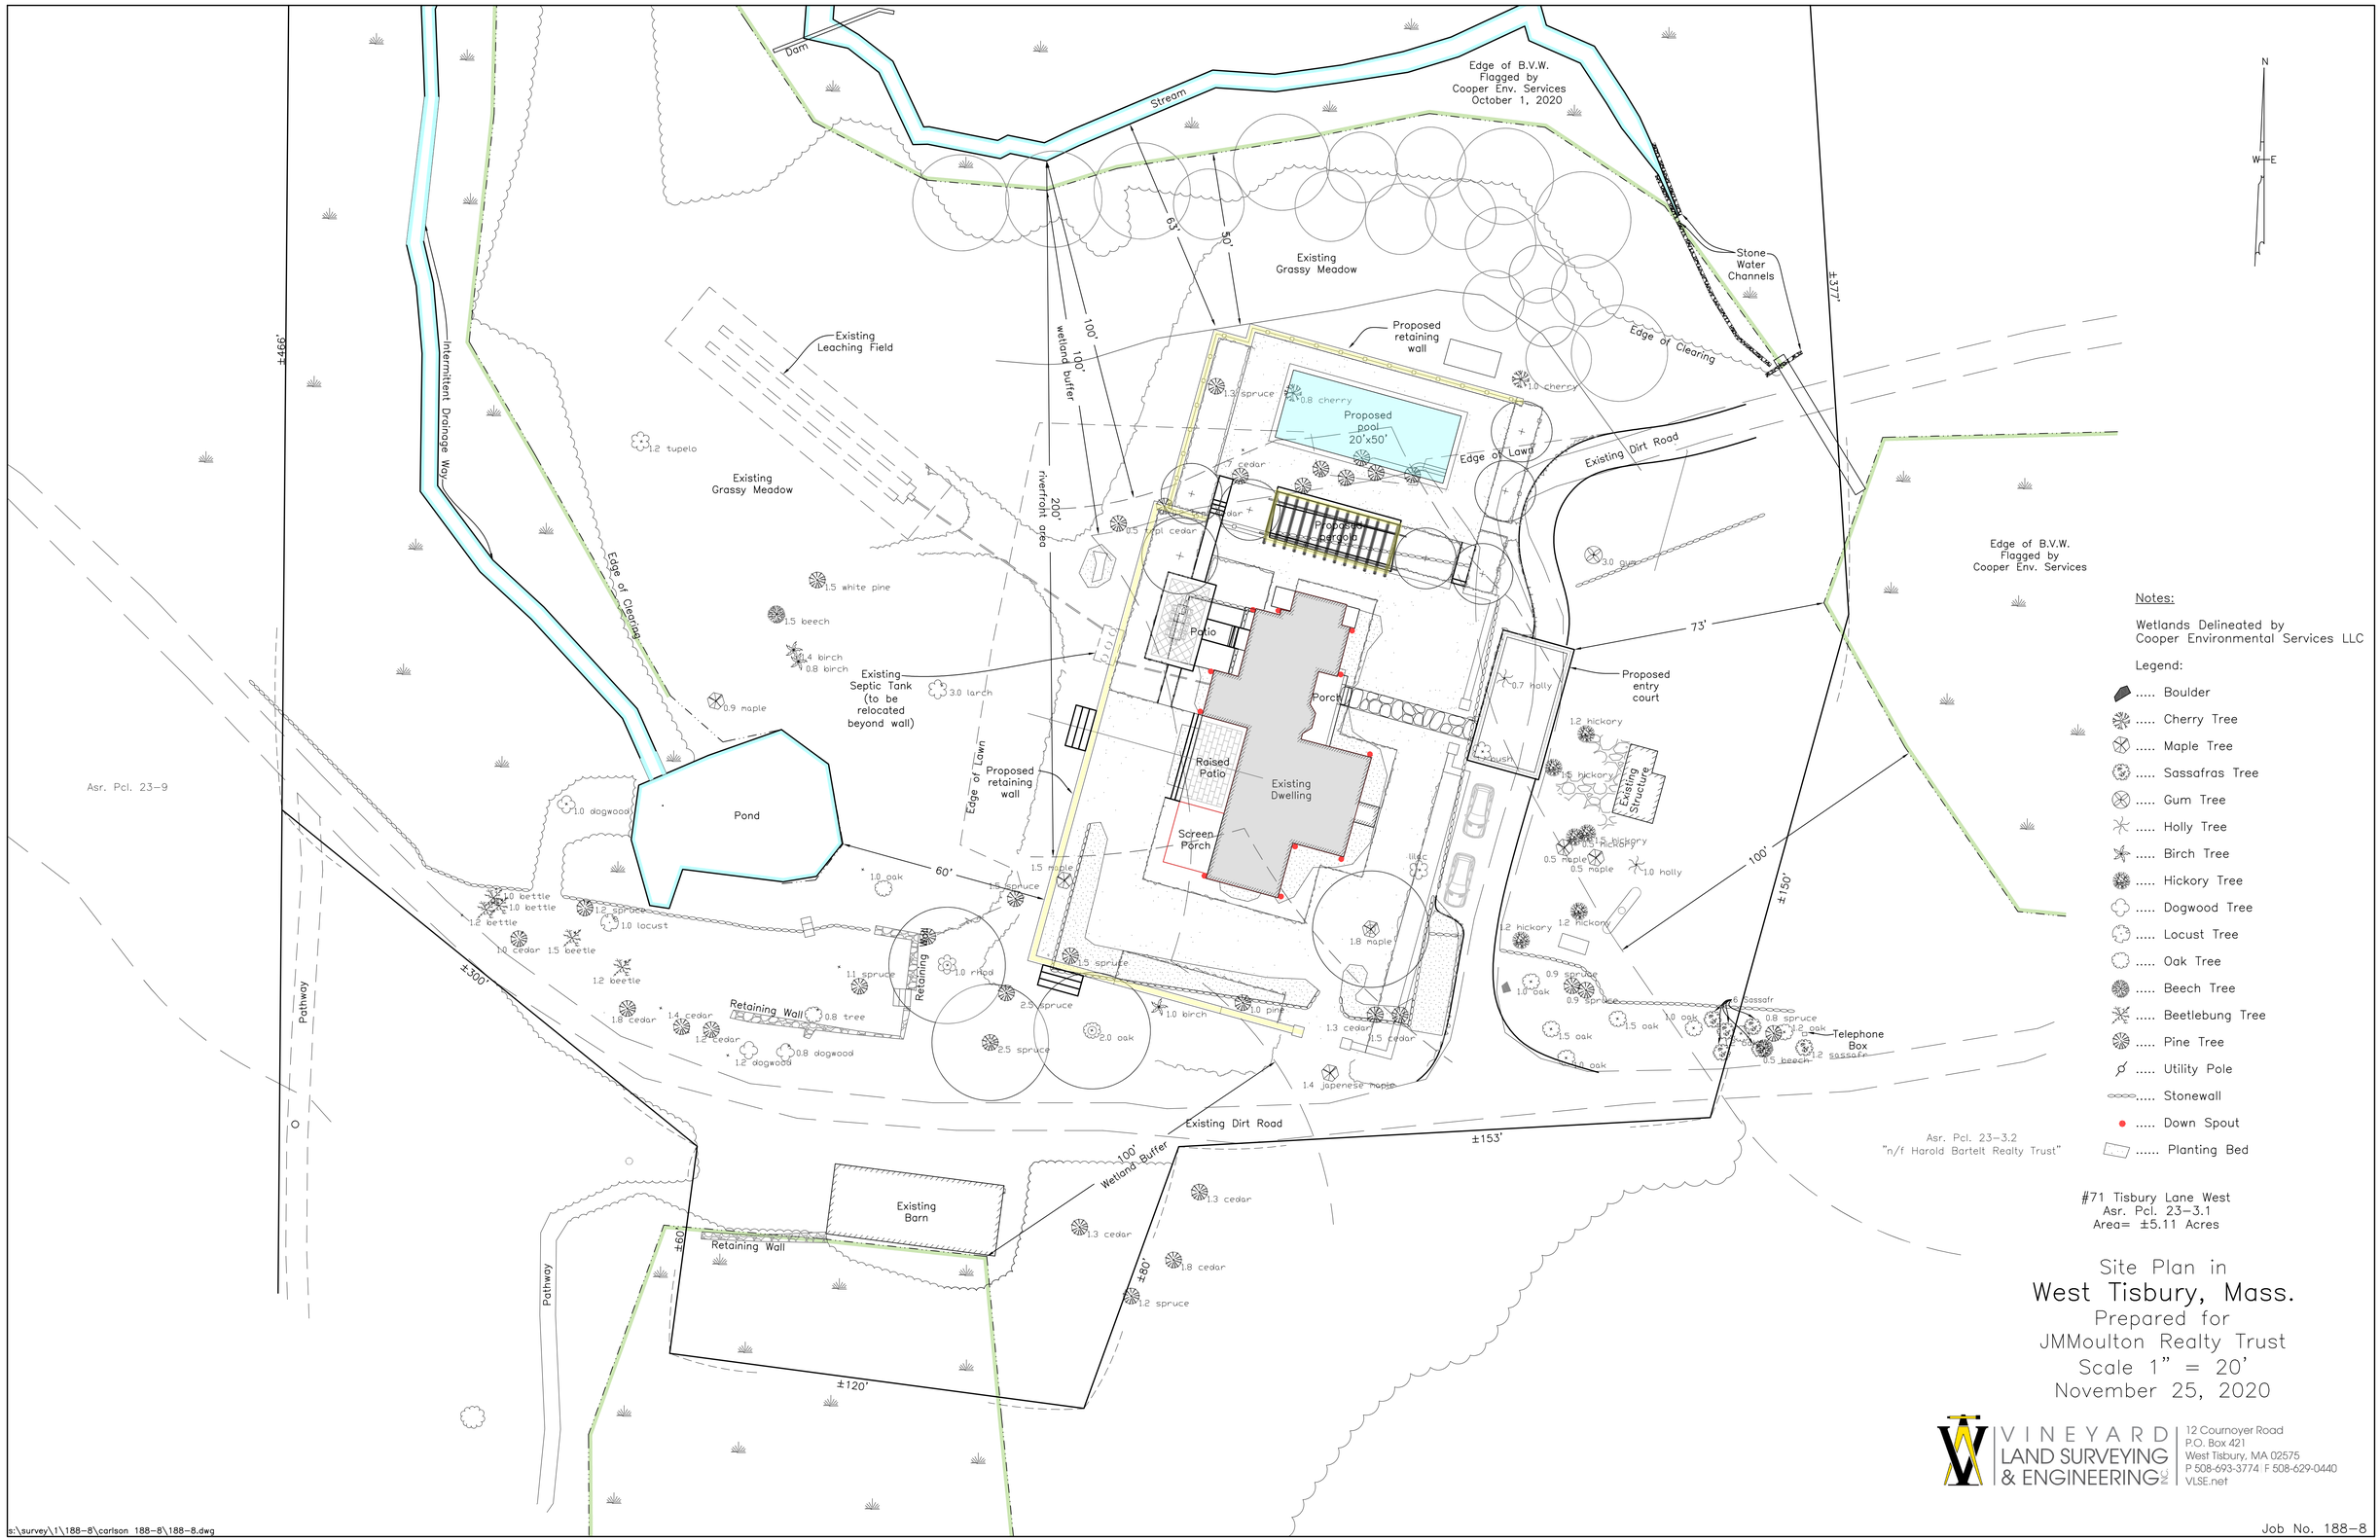

Notes:

Wetlands Delineated by
Cooper Environmental Services LLC

Legend:

- ..... Boulder
- ..... Cherry Tree
- ..... Maple Tree
- ..... Sassafras Tree
- ..... Gum Tree
- ..... Holly Tree
- ..... Birch Tree
- ..... Hickory Tree
- ..... Dogwood Tree
- ..... Locust Tree
- ..... Oak Tree
- ..... Beech Tree
- ..... Beetlebung Tree
- ..... Pine Tree
- ..... Utility Pole
- ..... Stonewall
- ..... Down Spout
- ..... Planting Bed

#71 Tisbury Lane West
Asr. Pcl. 23-3.1
Area= ±5.11 Acres

Site Plan in
West Tisbury, Mass.

Prepared for
JMMoulton Realty Trust
Scale 1" = 20'
November 25, 2020

VINEYARD LAND SURVEYING & ENGINEERING INC.
12 Cournoyer Road
P.O. Box 421
West Tisbury, MA 02575
P 508-693-3774 F 508-629-0440
VLSE.net

s:\survey\1\188-8\carlson 188-8\188-8.dwg

Job No. 188-8